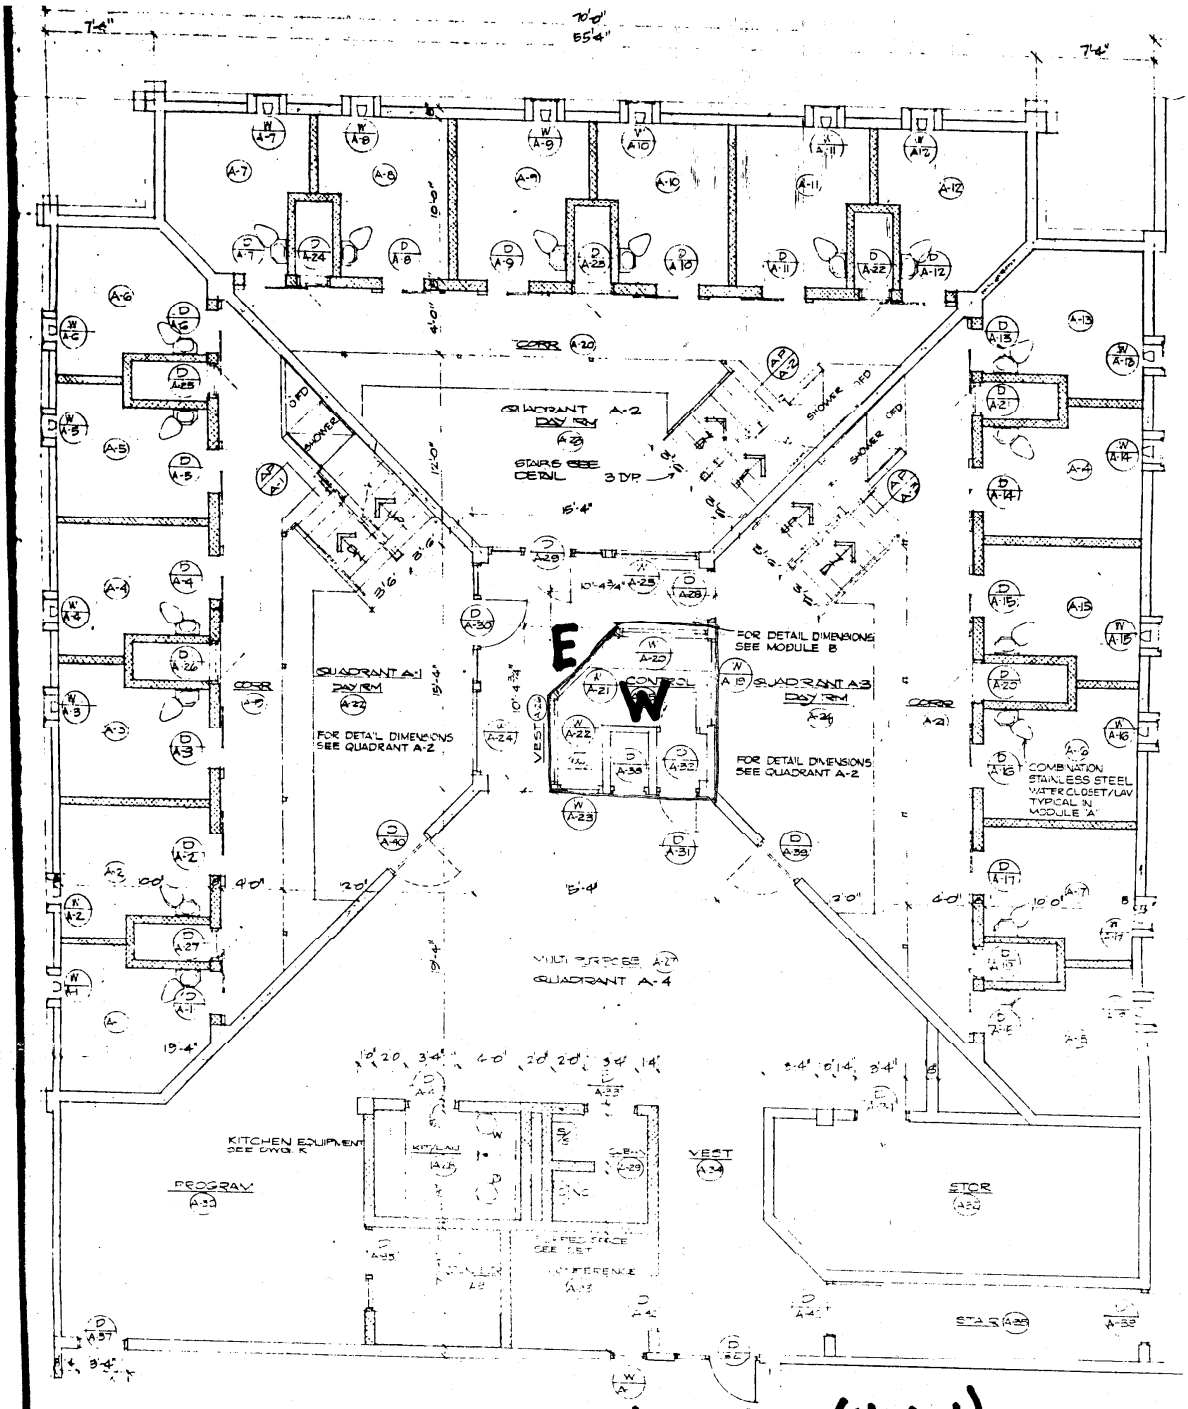

HCF-SNF (HIGH)
MODULE "A"
1 EXISTING INMATE PHONE (E)
1 WORK STATION (W)

A/A MODULE "A" GROUND FLOOR PLAN
SCALE 1/4" = 1'-0"