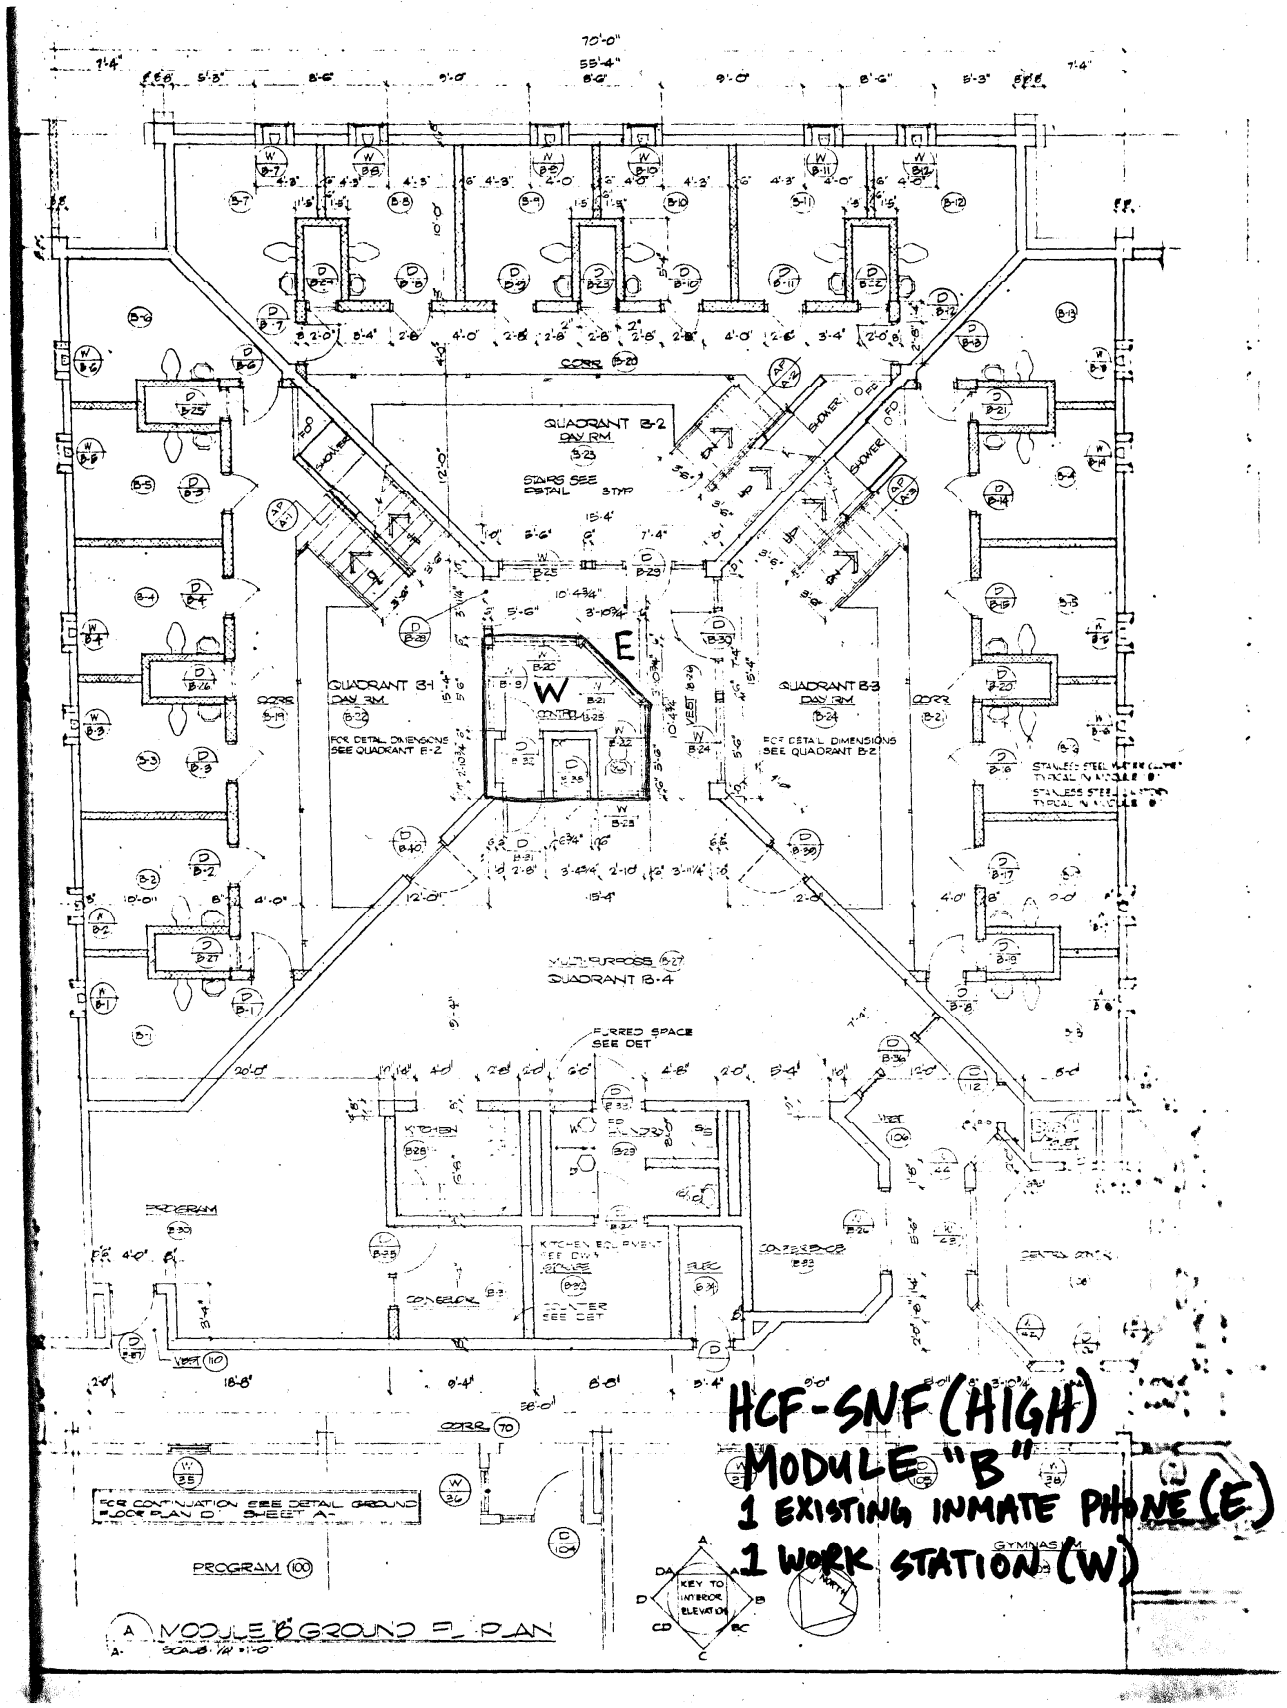

HCF-SNF (HIGH)
MODULE "B"
1 EXISTING INMATE PHONE (E)
1 WORK STATION (W)

A MODULE "B" GROUND FL PLAN
SCALE 1/4" = 1'-0"