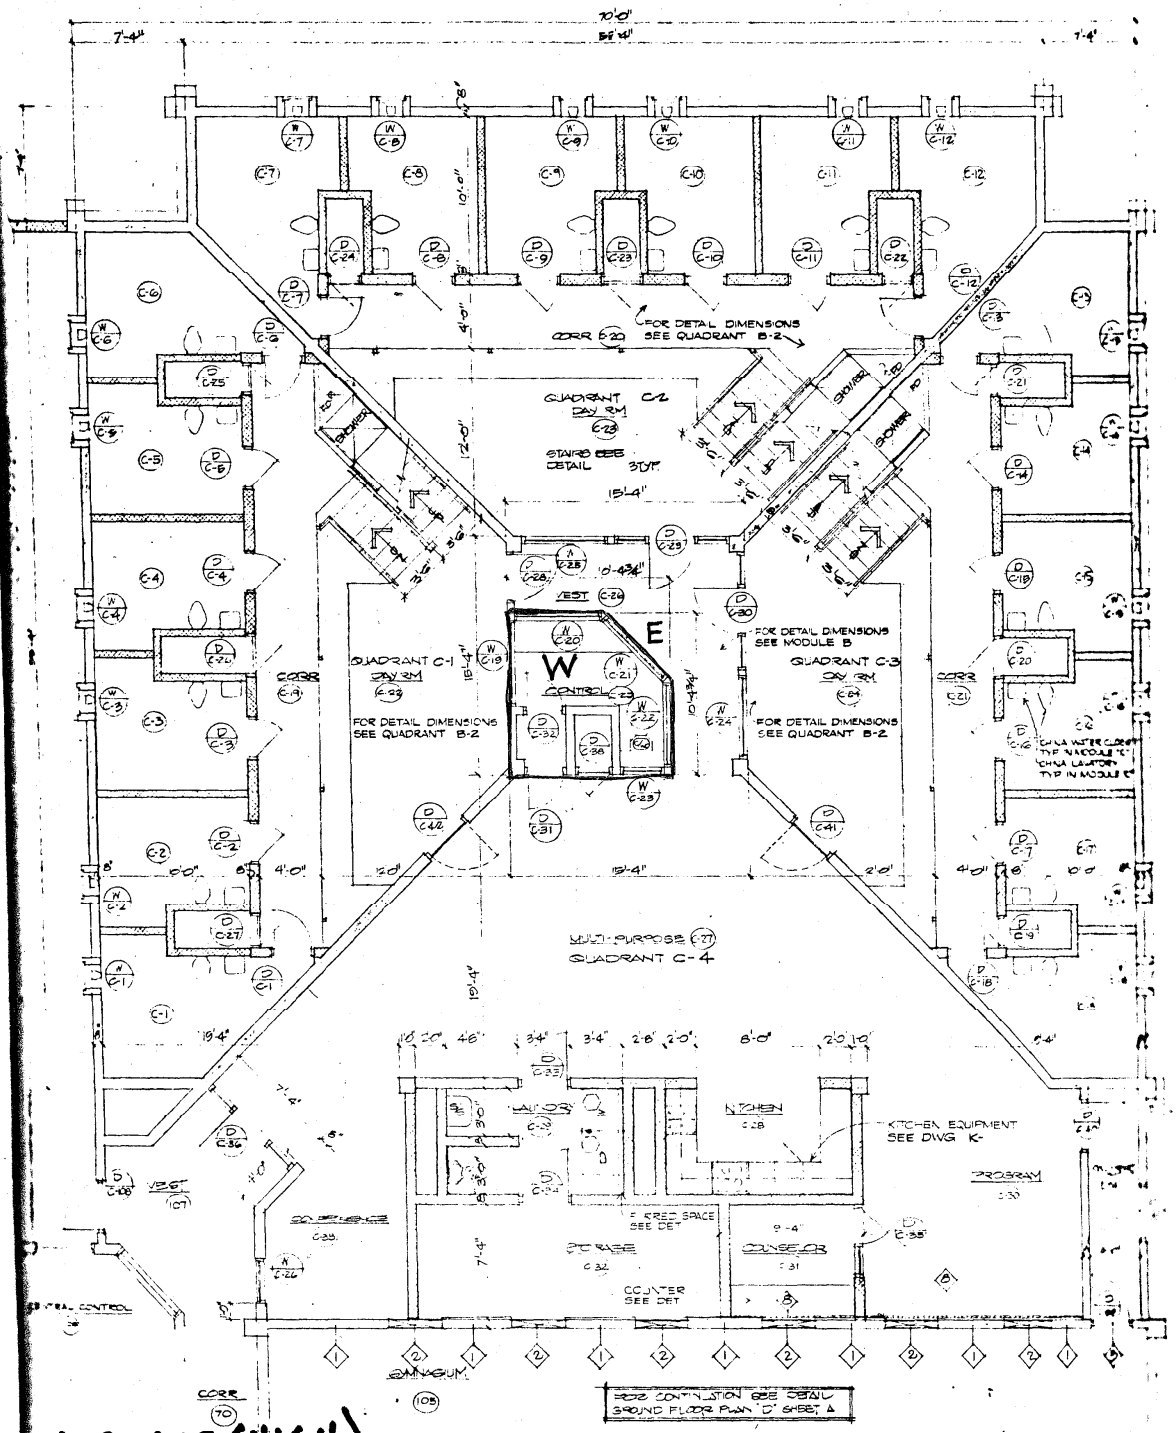

HCF-SNF (HIGH)
MODULE "C"
1 EXISTING INMATE PHONE (E)
1 WORK STATION (W)
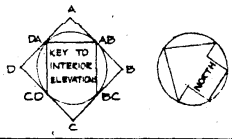
A/A- MODULE "C" GROUND FL. PLAN
SCALE 1/4"=1'-0"