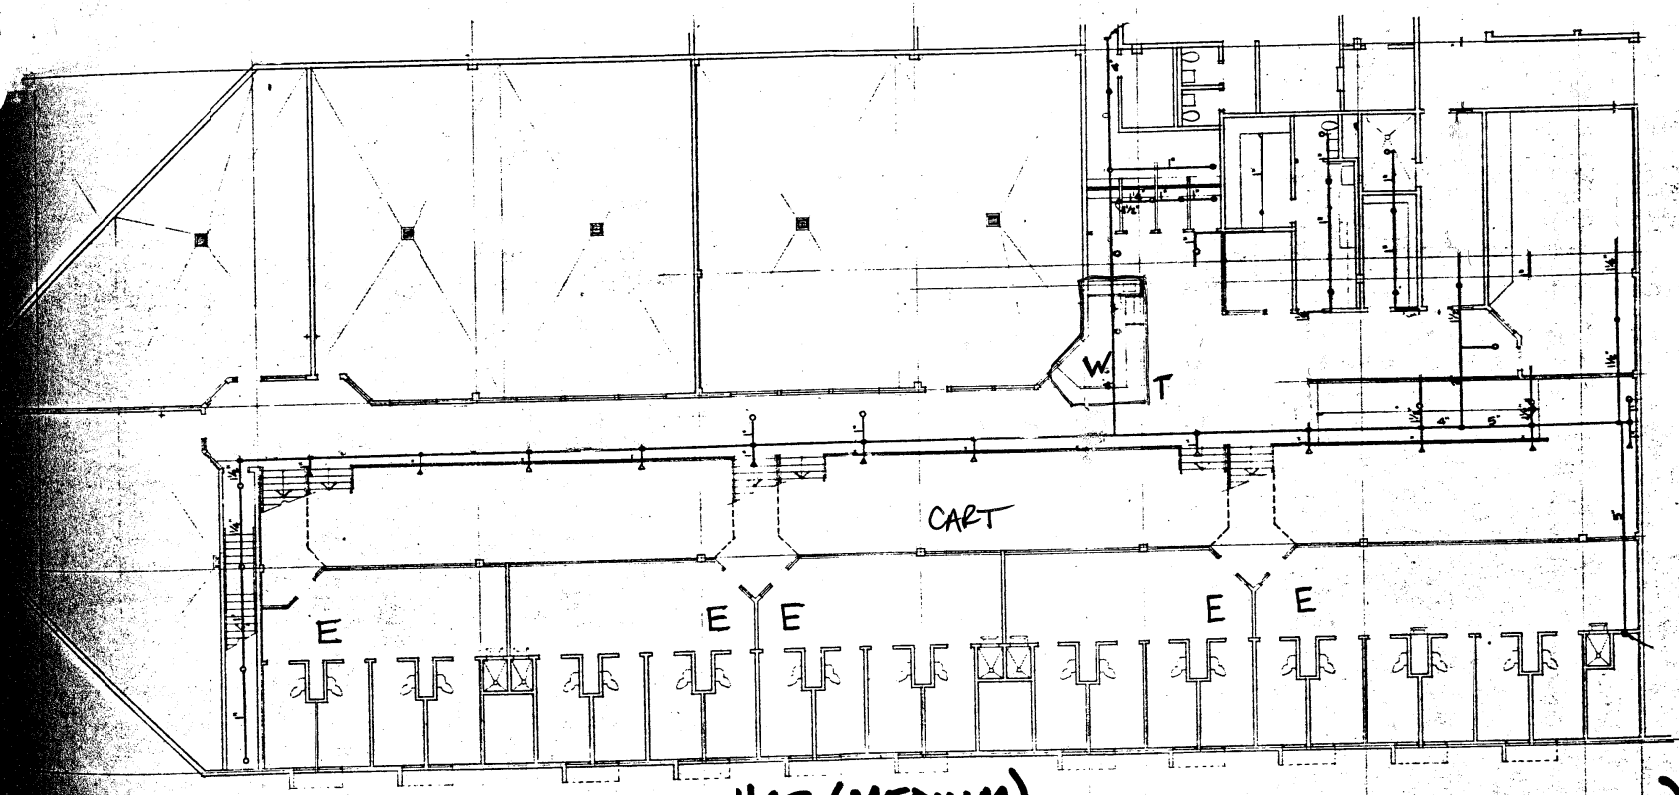

HCF (MEDIUM)
SPECIAL HOLDING UNIT, BOTTOM (BLOCKS A-E)
5 EXISTING INMATE PHONES (E)
1 WORK STATION (W)
1 TDD (T)
1 CART PHONE

MAIN STREET LEVEL
SPECIAL HOLDING FLOOR PLAN
SCALE: 1/8" : 1'-0"