HCF-(MEDIUM)

TYPICAL MODULE (1-4), BLOCK A
THIRD FLOOR
2 EXISTING INMATE PHONES (E)
2 NEW ADDITIONAL PHONES (N)

BLOCK "B"
2 EXISTING INMATE PHONES (E)
2 NEW ADDITIONAL PHONES (N)

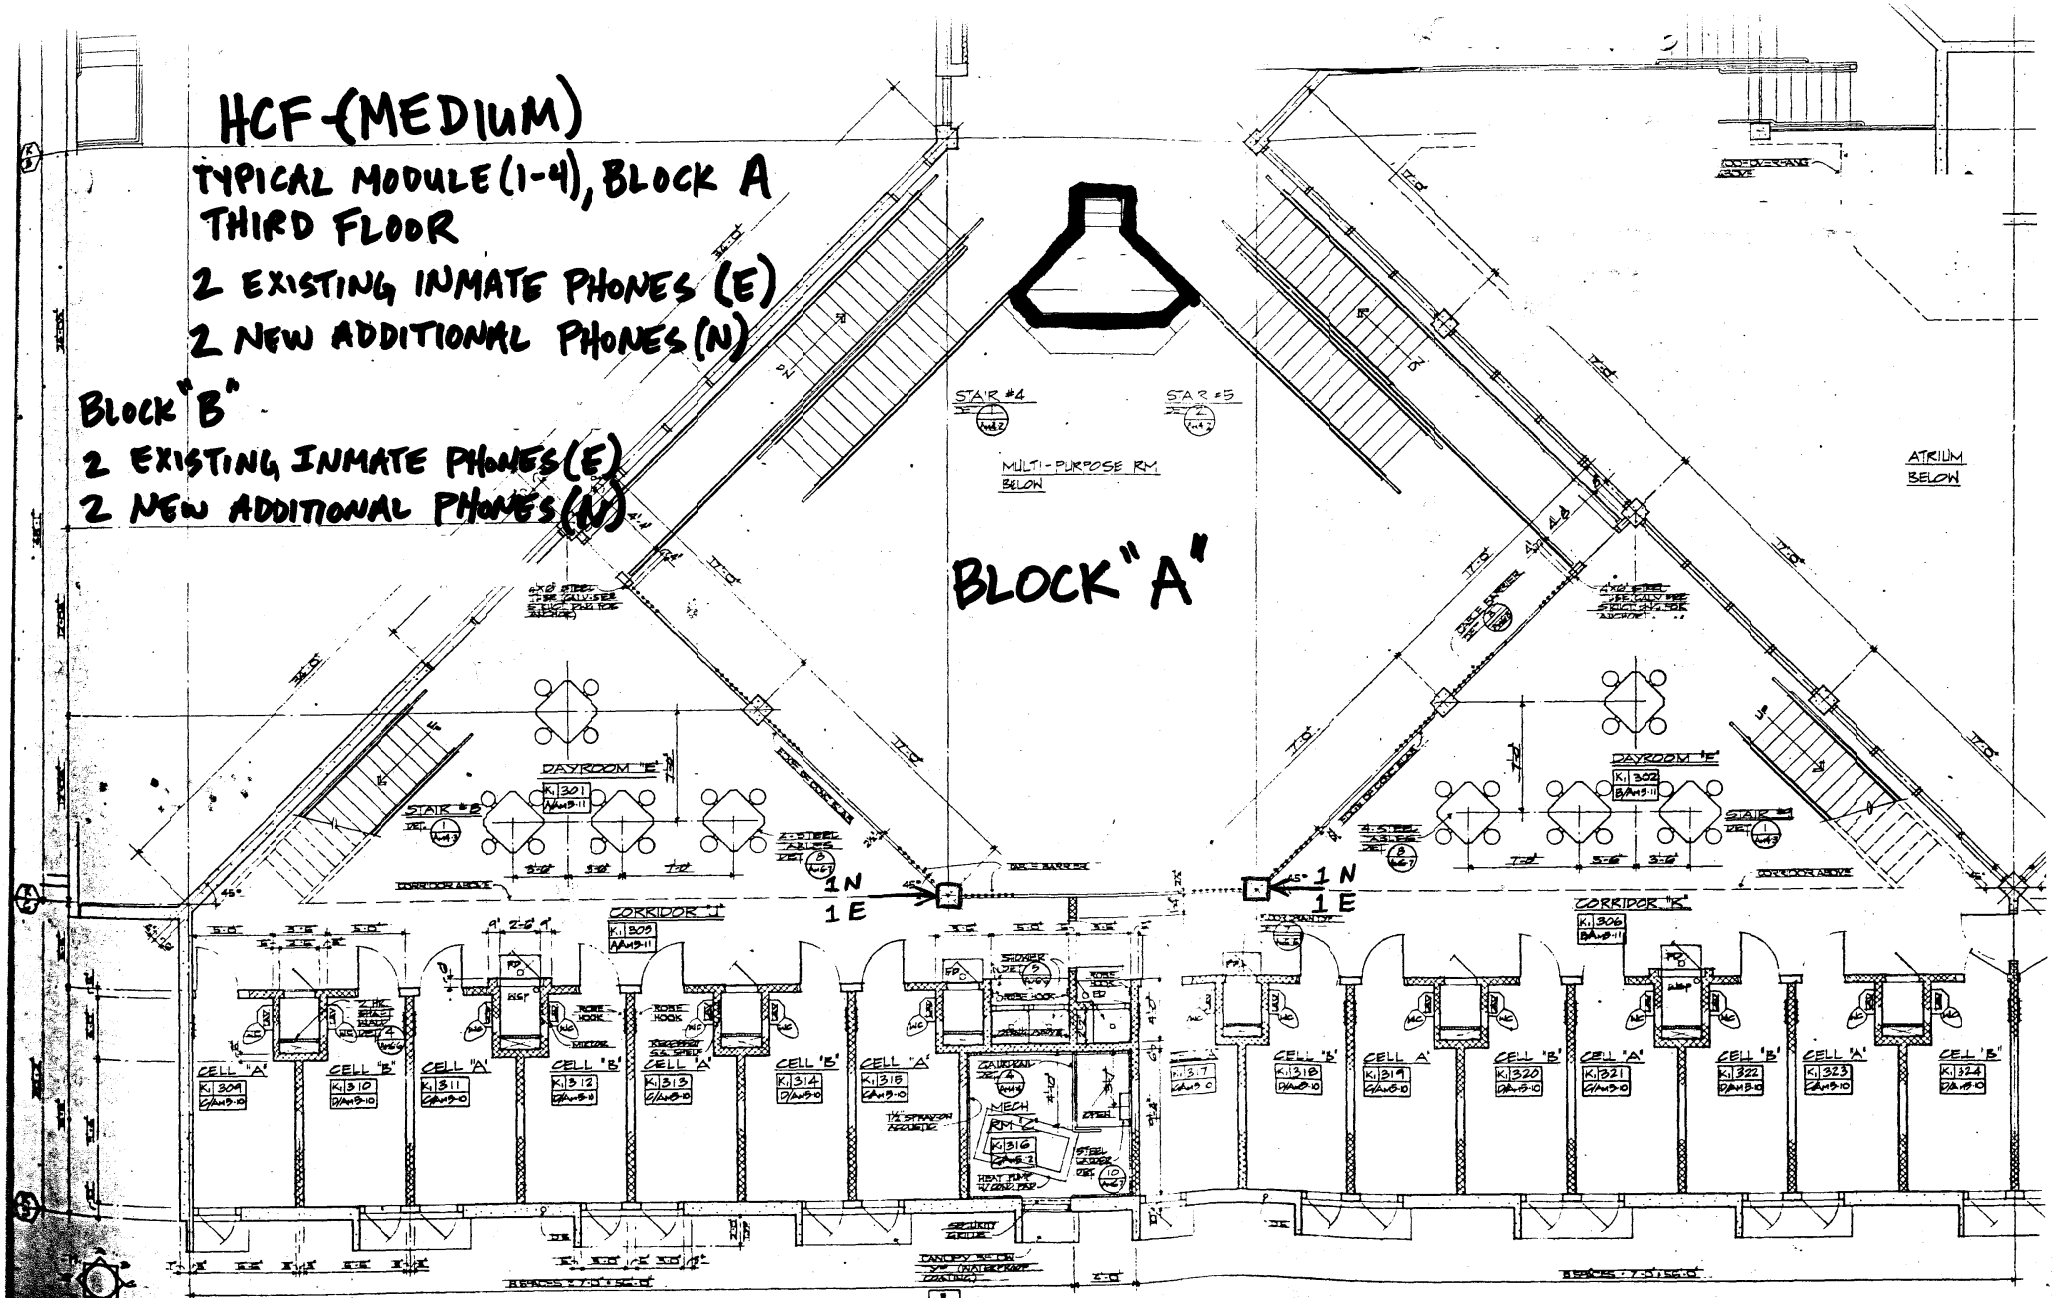

PARTIAL THIRD LEVEL FLOOR PLAN - CELL MODULE 1

SCALE: 1/4" = 1'-0"