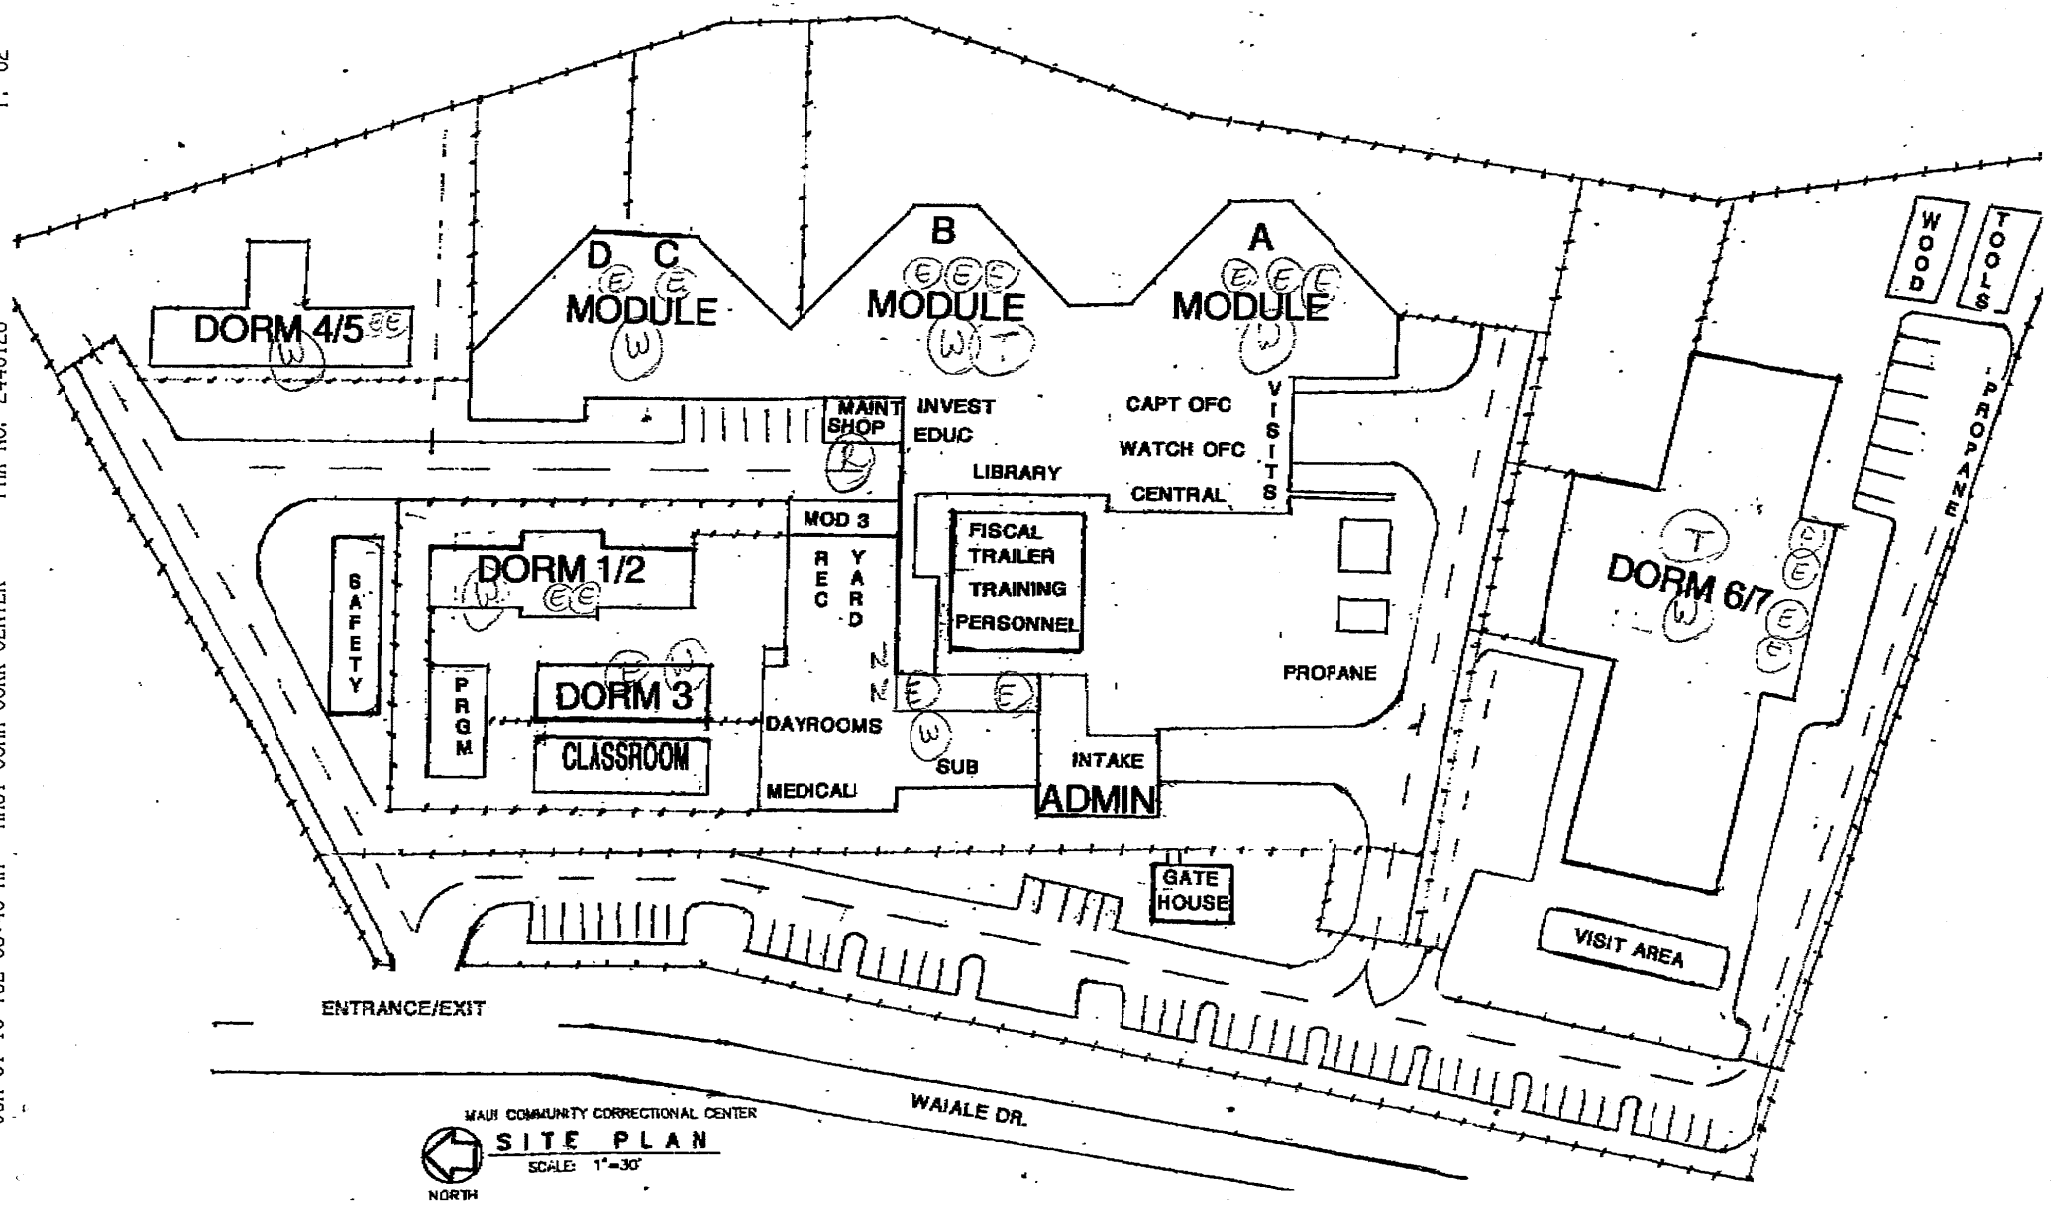
DORM 4/5
D C
MODULE
B
MODULE
A
MODULE
WOOD
TOOLS
MAINT SHOP
INVEST
EDUC
LIBRARY
CAPT OFC
WATCH OFC
CENTRAL
VISITS
PROPANE
MOD 3
FISCAL
TRAILER
TRAINING
PERSONNEL
SAFETY
DORM 1/2
REC
YARD
DORM 6/7
PRGM
DORM 3
CLASSROOM
DAYROOMS
MEDICAL
SUB
INTAKE
ADMIN
PROPANE
GATE HOUSE
VISIT AREA
ENTRANCE/EXIT
WAIALE DR.
MAUI COMMUNITY CORRECTIONAL CENTER
SITE PLAN
SCALE: 1"=30'
NORTH