MODULE 4
3-E Phone Front Sgt Office
R. M-3 Mezz Mechanical RM.
3-N Phones ~~1st Floor~~
2-N Phones 2nd Floor

MODULE 2
3-E phones
1-E 1st Floor
2-E-2nd Floor Dayroom
R. exterior, hallway.
5-N Phones ~~2nd Floor~~

LEGEND

A	COUNSELOR'S OFFICE
B	PROGRAM AREA
C	MECH RM.
D	LIBRARY
E	DAY RM.
F	INTERVIEW
G	TOILET
H	LAUNDRY
I	KITCHEN
K	ENTRY
L	COUNSELOR'S STATION AREA
M	STORAGE

1,2,3,4 MODULES

MODULE 1
3-E Phones -
1-E 1st Floor fronting Kitchen Area
2-E 2nd Floor Dayroom/feeding area
R. exterior corner Rec yard
1-N Phones 1st Floor
4-N Phones 2nd Floor

MODULE 3
3-E phone fronting Sgt office
R. M-3 Mezz Mechanical RM.
4-N Phones 1st Floor
2-N Phones 2nd Floor

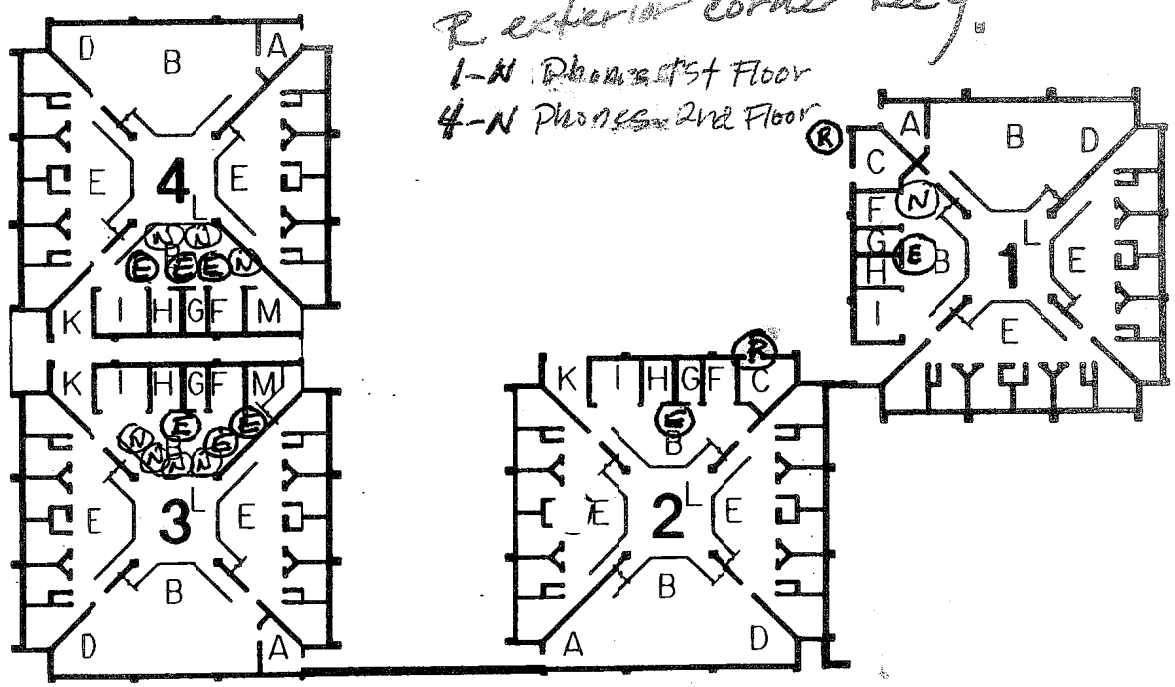

FIRST LEVEL FLOOR PLAN - O.C.C.C.

SCALE : 1"=40'

LEGEND

A PSYCHOLOGIST
B PSYCHOMET.
C CONFERENCE
D WOMEN
E MEN
F JAN.
G MECH. RM.
H RECORD COORD.
I PAROLE COORD.
J CCC PROGRAM
K DIRECTOR OF TREATRMENT
L PROGRAM AREA
M STORAGE

1,2,3,4 MODULES

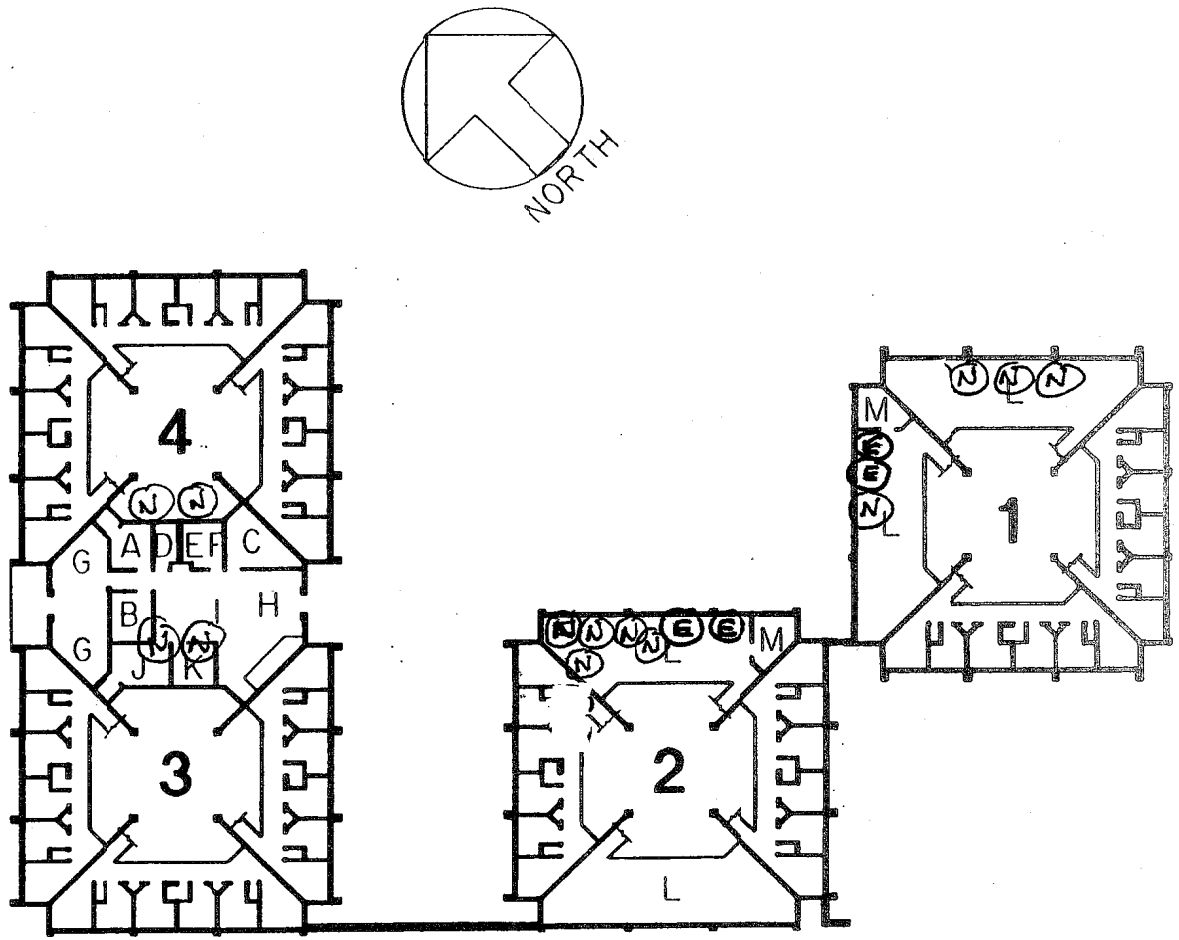

SECOND LEVEL FLOOR PLAN - O.C.C.C.

SCALE : 1"=40'

MODULE 7

1-E phone Fronting control Station

R-Located in M-8 mechanical Rm.

3-N Phones

MODULE 8

1-E phone near front door.

R. Sgt Officer mechanical Rm

3-N Phones

LEGEND

A COUNSELOR'S OFFICE
B PROGRAM AREA
C MECH RM.
D LIBRARY
E DAY RM.
F LOCKER
G MEN'S TOILET
H LAUNDRY
I KITCHEN
K ENTRY
L COUNSELOR'S STATION AREA
M STORAGE
N MEETING
O STAFF TRAINING ROOM
P INTAKE SERVICE ADMIN. OFFICE AREA
Q WOMEN'S REST RM.
R WOMEN'S TOILET

5 INFIRMARY

6,7 INTAKE SERVICES

8,9 VISIT

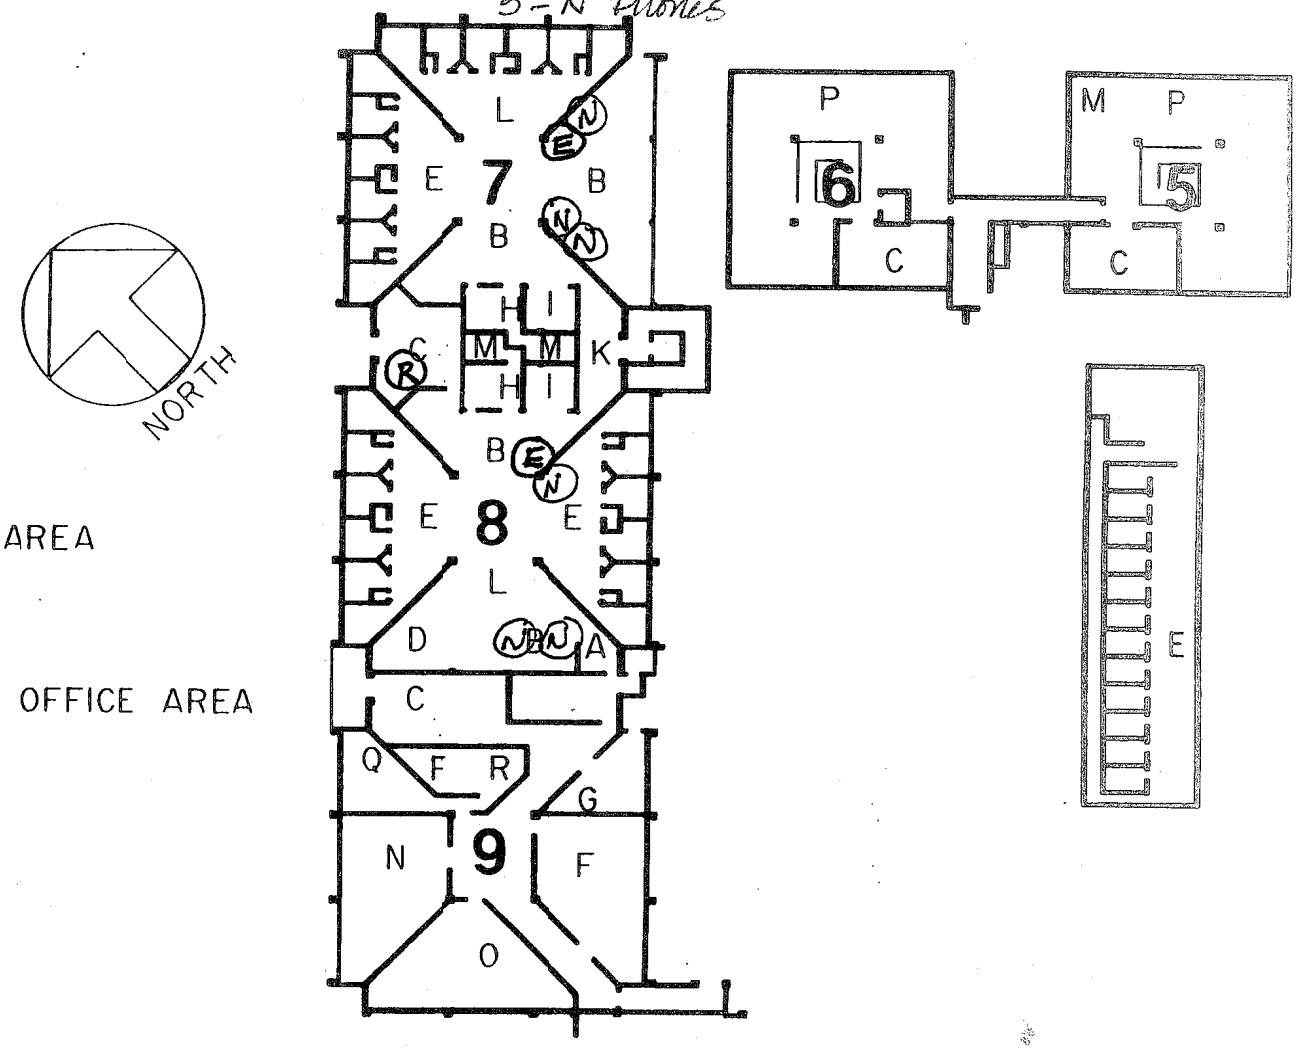

SECOND LEVEL FLOOR PLAN - O.C.C.C.

SCALE : 1"=40'

MODULE 11
2-E phone front sgt office
R- Hallway - mechanical Rm.
6- N ~~phones 1st floor~~

MODULE 13
2-E phone fronting sgt office
R- Industrial Area, Janitor office, Mechanical R
6- N phones 1st floor

LEGEND

A	COUNSELOR'S OFFICE
B	PROGRAM AREA
C	MECH RM.
D	LIBRARY
E	DAY RM.
F	INTERVIEW
G	TOILET
H	LAUNDRY
I	KITCHEN
J	ENTRY
K	COUNSELOR'S STATION AREA
L	STORAGE
M	LINEN
N	STORE
O	OFFICE
P	BARBER
Q	CONTROL STA. #4
R	VEST.
S	TRASH
T	TOOL
U	CLASSROOM
V	MACHINE SHOP
W	WELDING
X	CONTROL OFFICE
Y	DISHWASHING
Z	ELEV. MACHINE RM.
1	GROUND MAINT. OFFICE
2	EMPLOYEES' DINING
3	STAFF LOCKER
4	MAINTENANCE SHOP
5	SHOP OFFICE
6	STOCKROOM
7	AUTO REPAIR SHOP
8	PAINT FINISHING
9	CARPENTRY SHOP
@	SUPPLY
£	ELEVATOR
15	SHOPS
11,13	MODULES
12,16	KITCHEN
14	MAINTENANCE

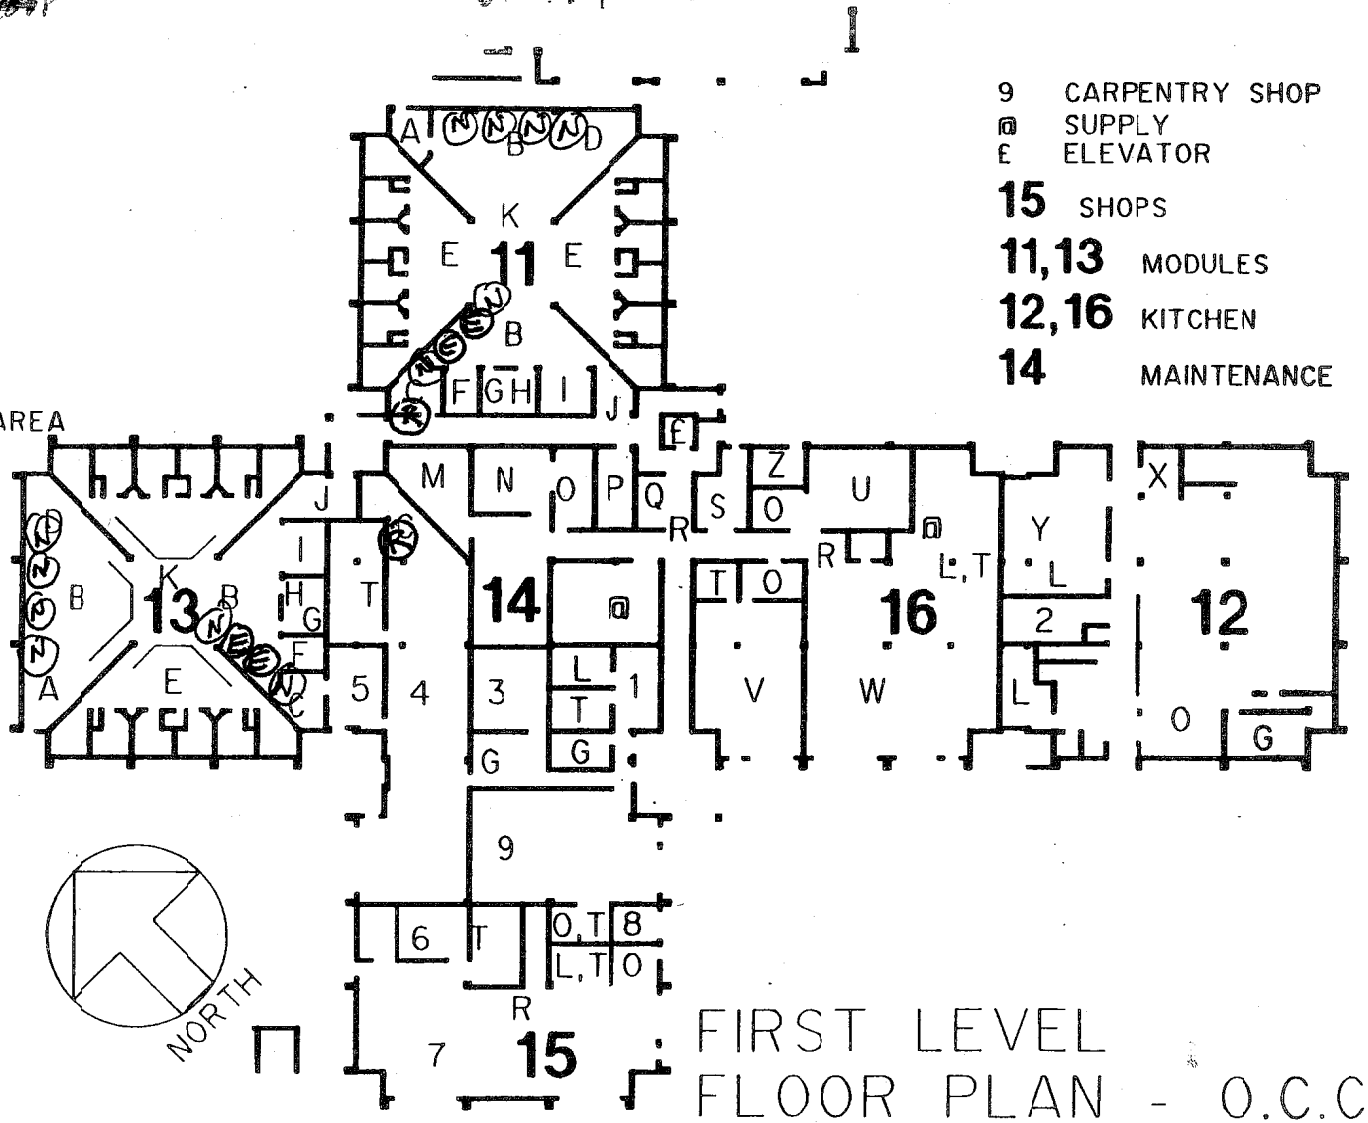

FIRST LEVEL FLOOR PLAN - O.C.C.C.

SCALE : 1"=40'

LEGEND

A	COUNSELOR'S OFFICE
B	PROGEAM AREA
C	MECH RM.
D	LIBRARY
E	DAY RM.
F	INTERVIEW
G	TOILET
H	LAUNDRY
I	KITCHEN
K	ENTRY
L	COUNSELOR'S STAT. AREA
M	STORAGE
N	PROGRAM DIRECTOR
O	FACILITY SUPER
P	FACILITY SUPER. OFFICE
Q	OFFICE
R	FACULTY LOUNGE & LIBRARY
S	REPRODUCTION
T	PHOTO LAB
U	CLASSROOM
V	VEST.
W	PARTS

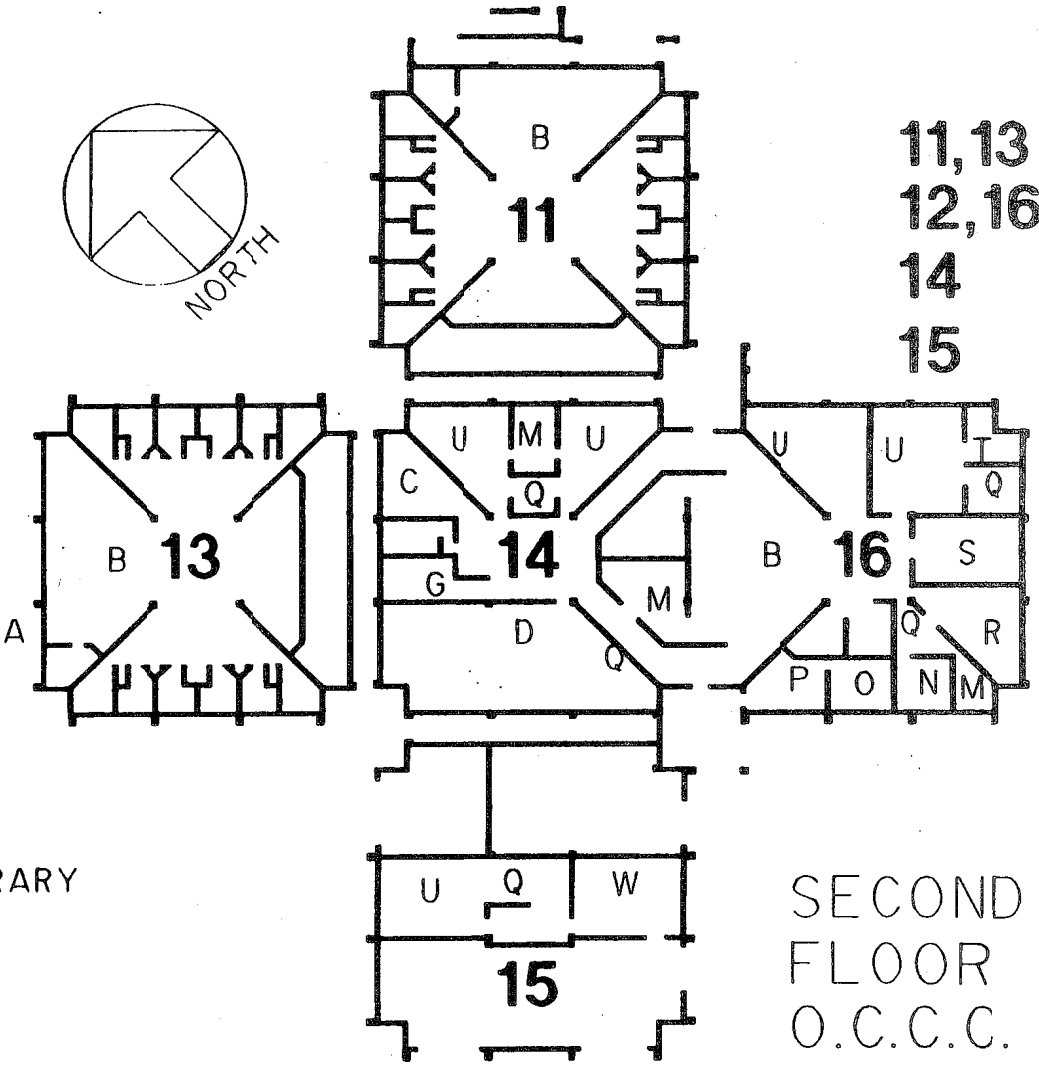

11,13	MODULES
12,16	KITCHEN
14	MAINTENANCE
15	SHOPS

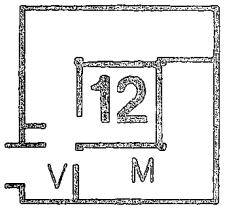

SECOND LEVEL FLOOR PLAN O.C.C.C.

SCALE : 1"=40'

LEGEND

A COUNSELOR'S OFFICE
B PROGRAM AREA
C MECH RM.
D LIBRARY
E DAY RM.
F INTERVIEW
G TOILET
H LAUNDRY
I KITCHEN
K ENTRY
L COUNSELOR'S STATION AREA
M STORAGE
N LOCKER RM.

17,18,19 MODULES

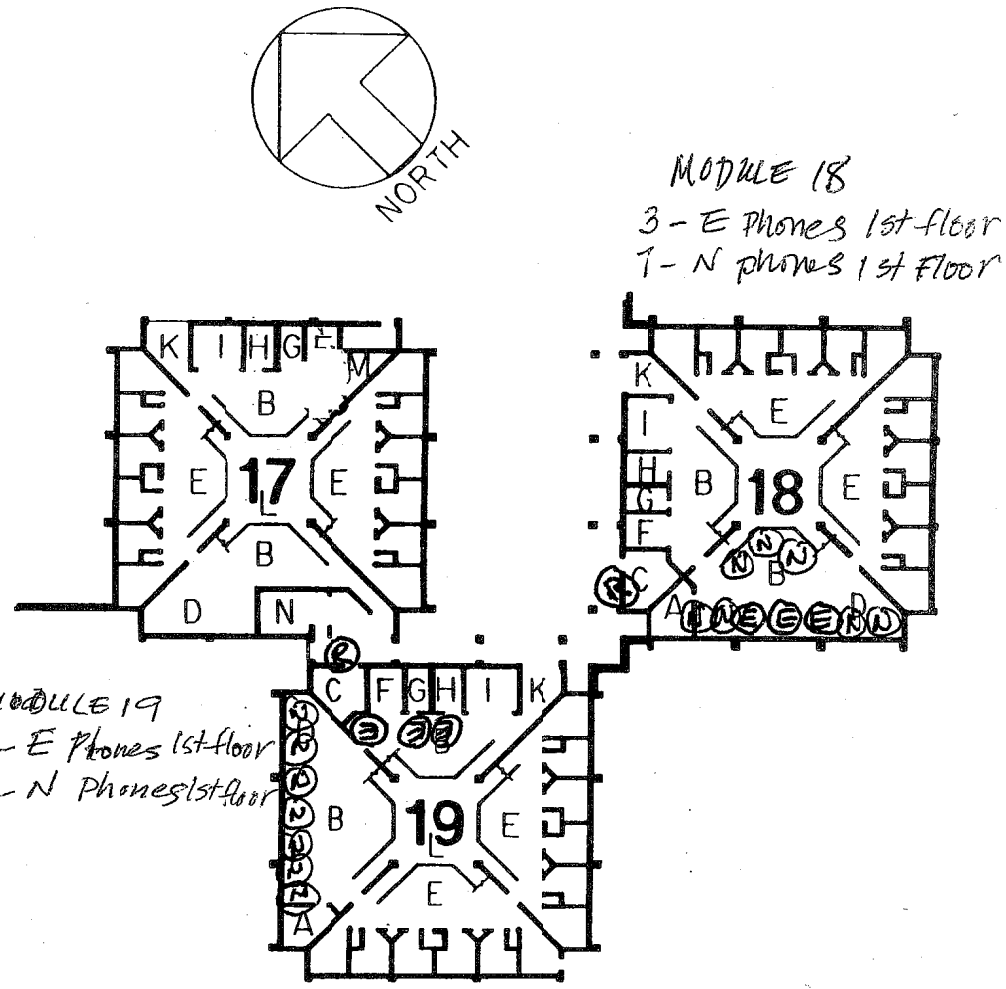

FIRST LEVEL FLOOR PLAN - O.C.C.C.

SCALE : 1"=40'

MODULE 17
3-E phones ~~Down~~ UP stairs. Day room
R- upstairs sgt office, mech rm
5- N 2nd Fl

LEGEND

A COUNSELOR'S OFFICE
B PROGRAM AREA
C CELLS

17,18,19 MODULES

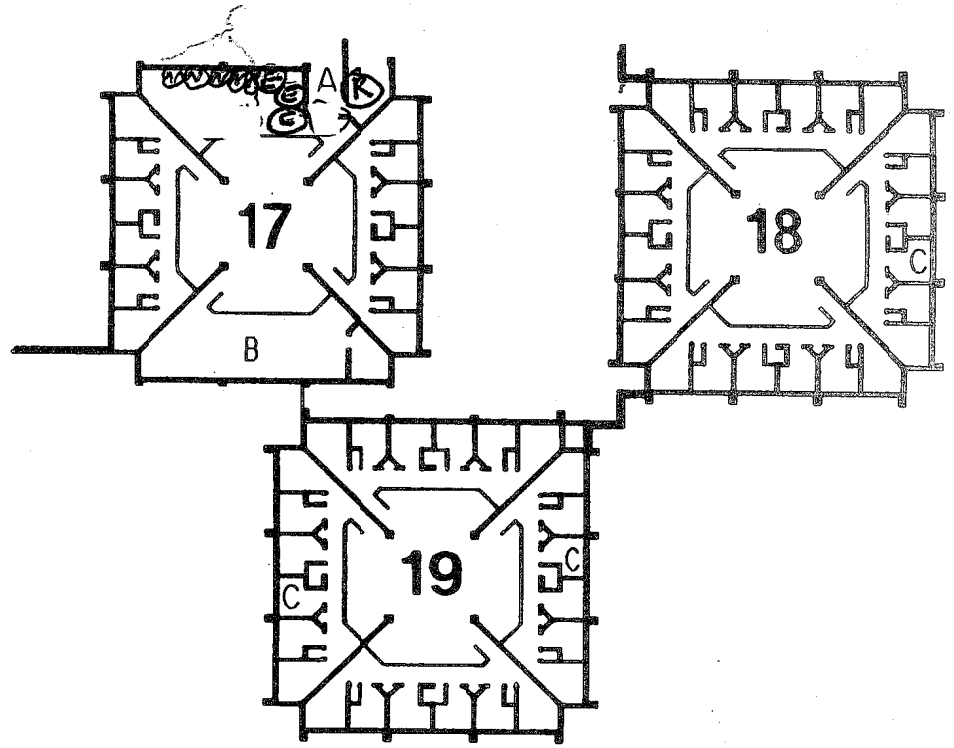

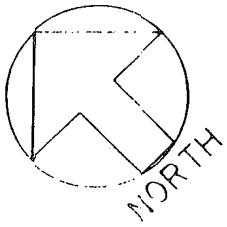

SECOND LEVEL FLOOR PLAN - O.C.C.C.

SCALE : 1"=40'

E- 4 Phones 1st Flr. (Dayroom/Feeding Area)
R- Exterior of Bldg. (Generator Room)
5-"N" Phones per each floor (1,2,3)
(see locations diagram)

LEGEND

A	CELL
B	LAVATORIES
C	TOILETS
D	SHOWERS
E	FOOD SERVICE
F	GUARD ROOM
G	STRIP/SEARCH ROOM-VISITOR
H	STRIP/SEARCH INMATE
I	VISITATION
K	ENTRY
L	MULTI-PURPOSE RM.
M	MECH. RM.
N	ELEC. RM.
O	DAYROOM
P	OPENING

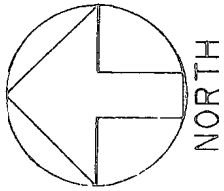

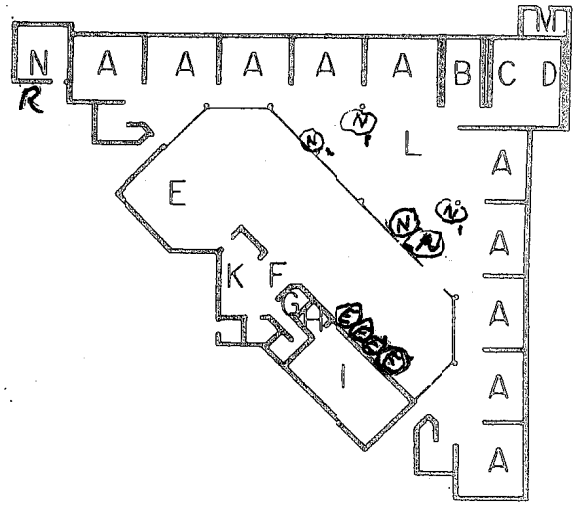

FIRST LEVEL FLOOR PLAN: KEEHI ANNEX 2 (DORMS) - O.C.C.C.

SCALE : 1"=40'

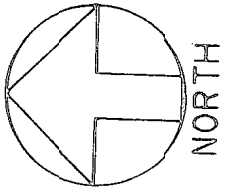

LEGEND

A	CELL
B	LAVATORIES
C	TOILETS
D	SHOWERS
E	FOOD SERVICE
F	GUARD ROOM
G	DAYROOM
H	OPENING
I	VISITATION

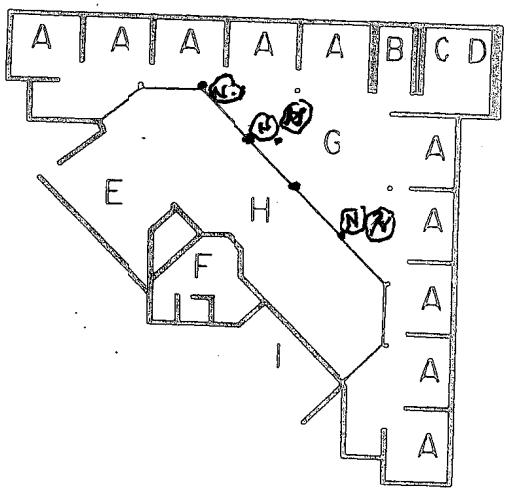

SECOND & THIRD LEVEL FLOOR PLAN
KEEHI ANNEX 2 (DORMS) - O.C.C.C.

SCALE : 1"=40'

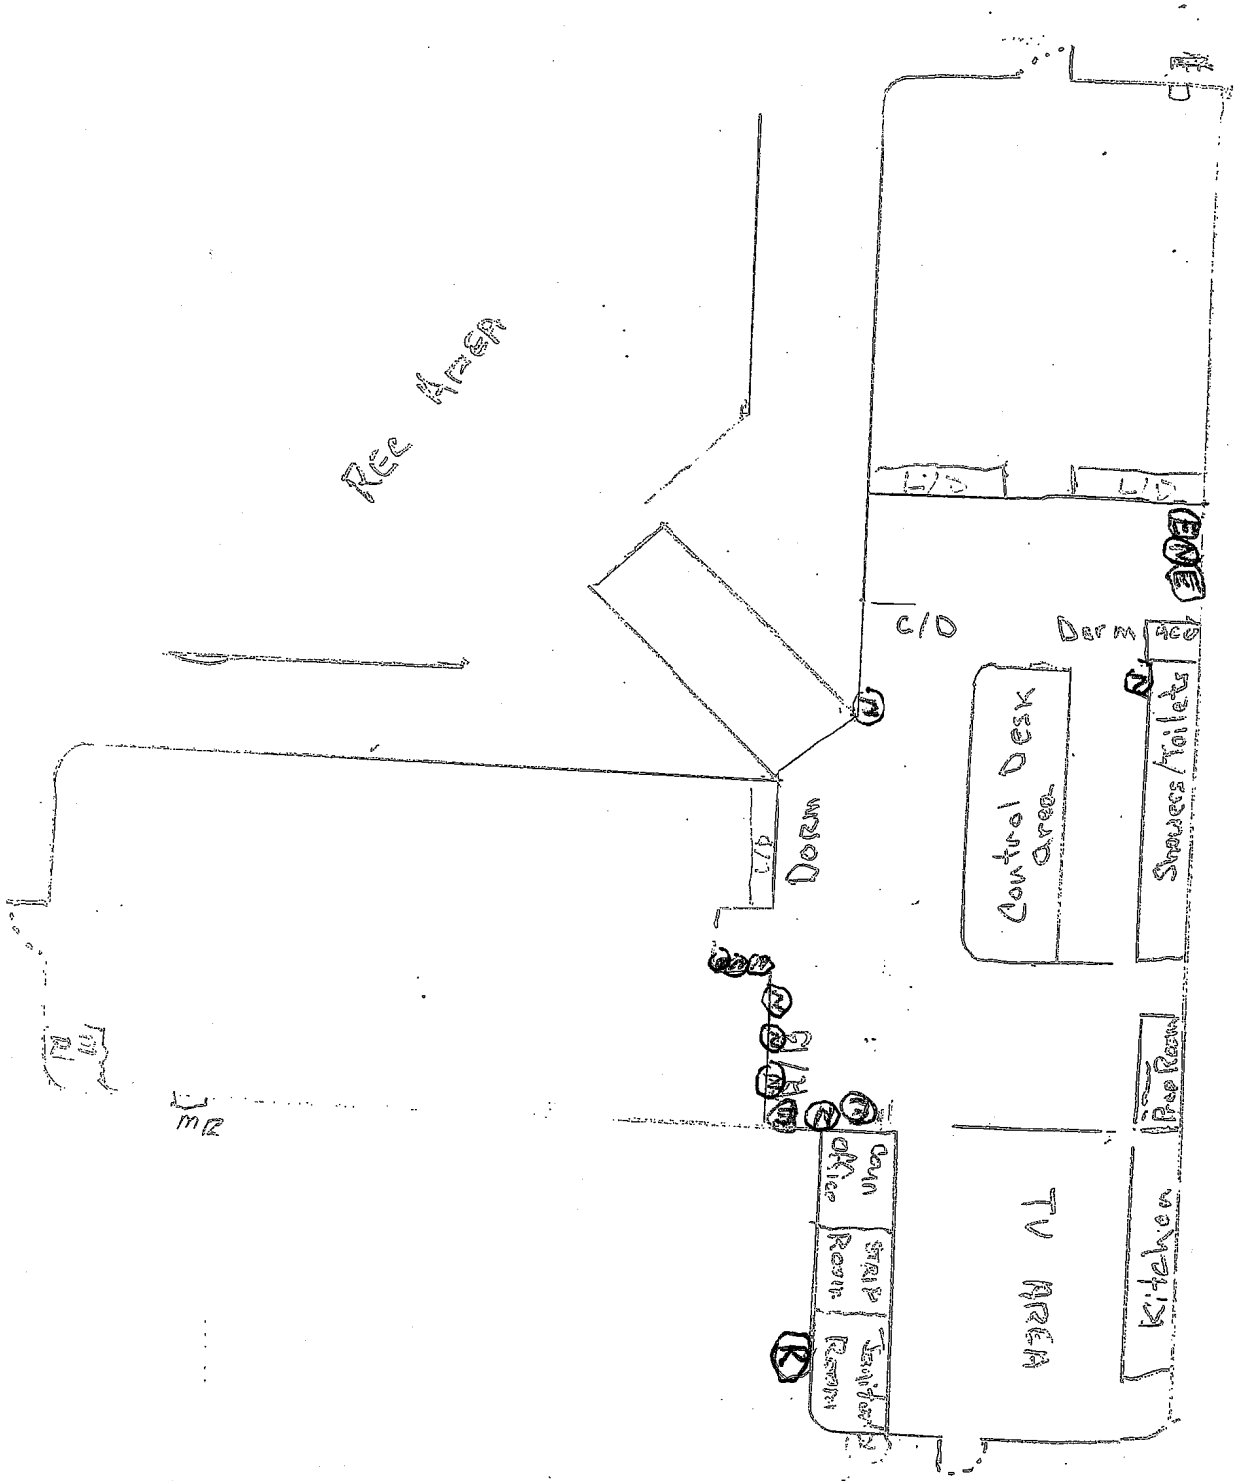

M-20 Bu...

Module 20

4. E Phones - Dayroom

R- exterior, Left hand corner, meshra

10- N Phones

Corrected Copy

OCCC – HOLDING UNIT

First Level Floor = 2 phones
Second Level Floor = 2 phones
Third Level Floor = 2 phones

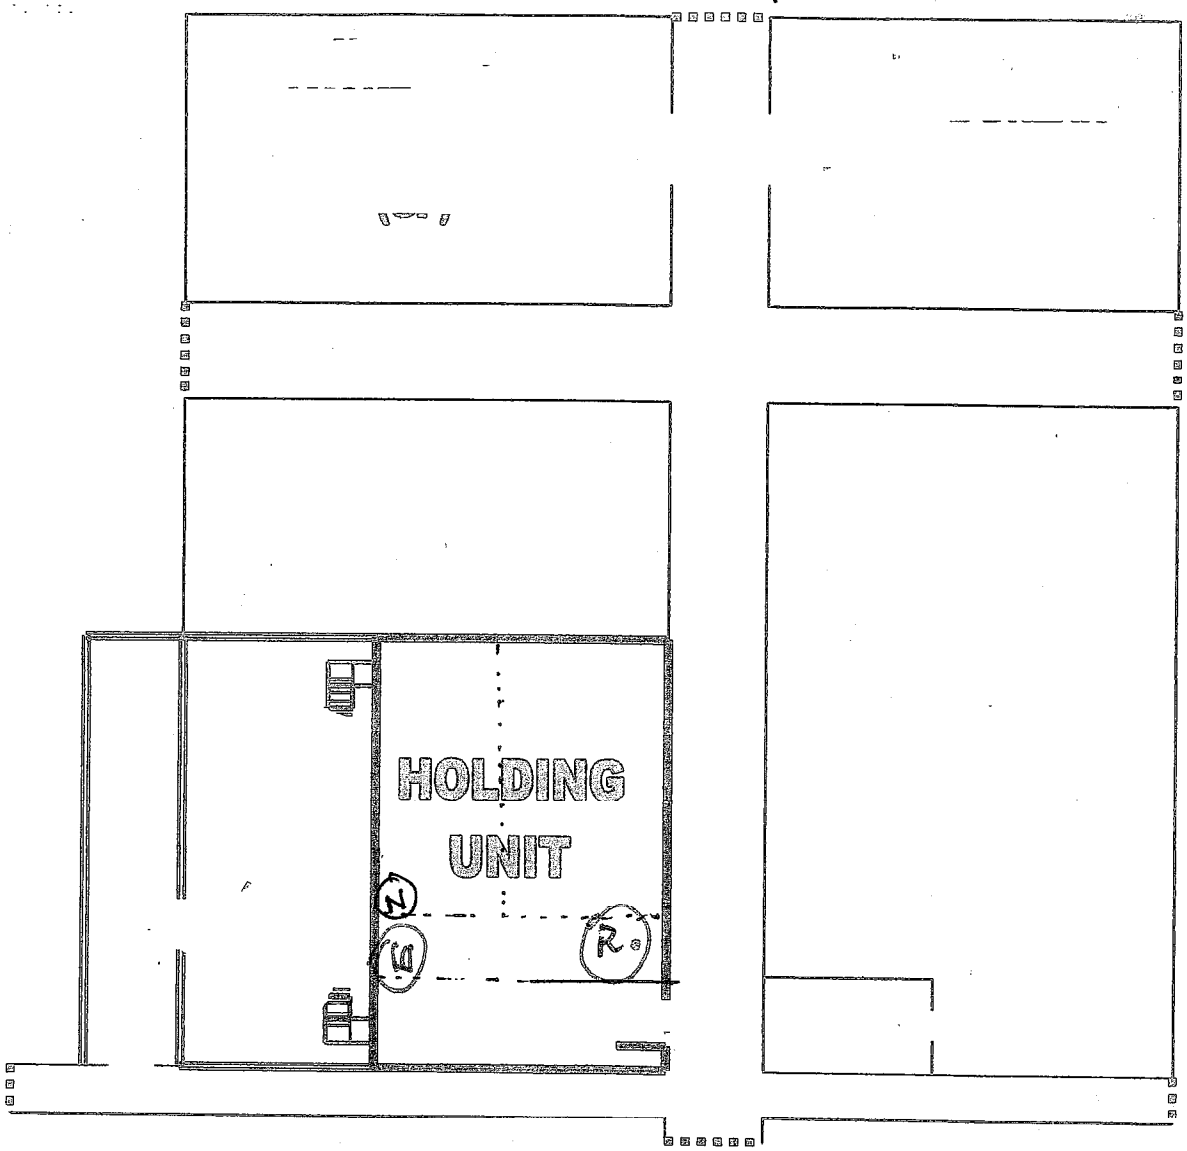

1- E Phone per level = Total 3
1-R First Level

2002/08/LV

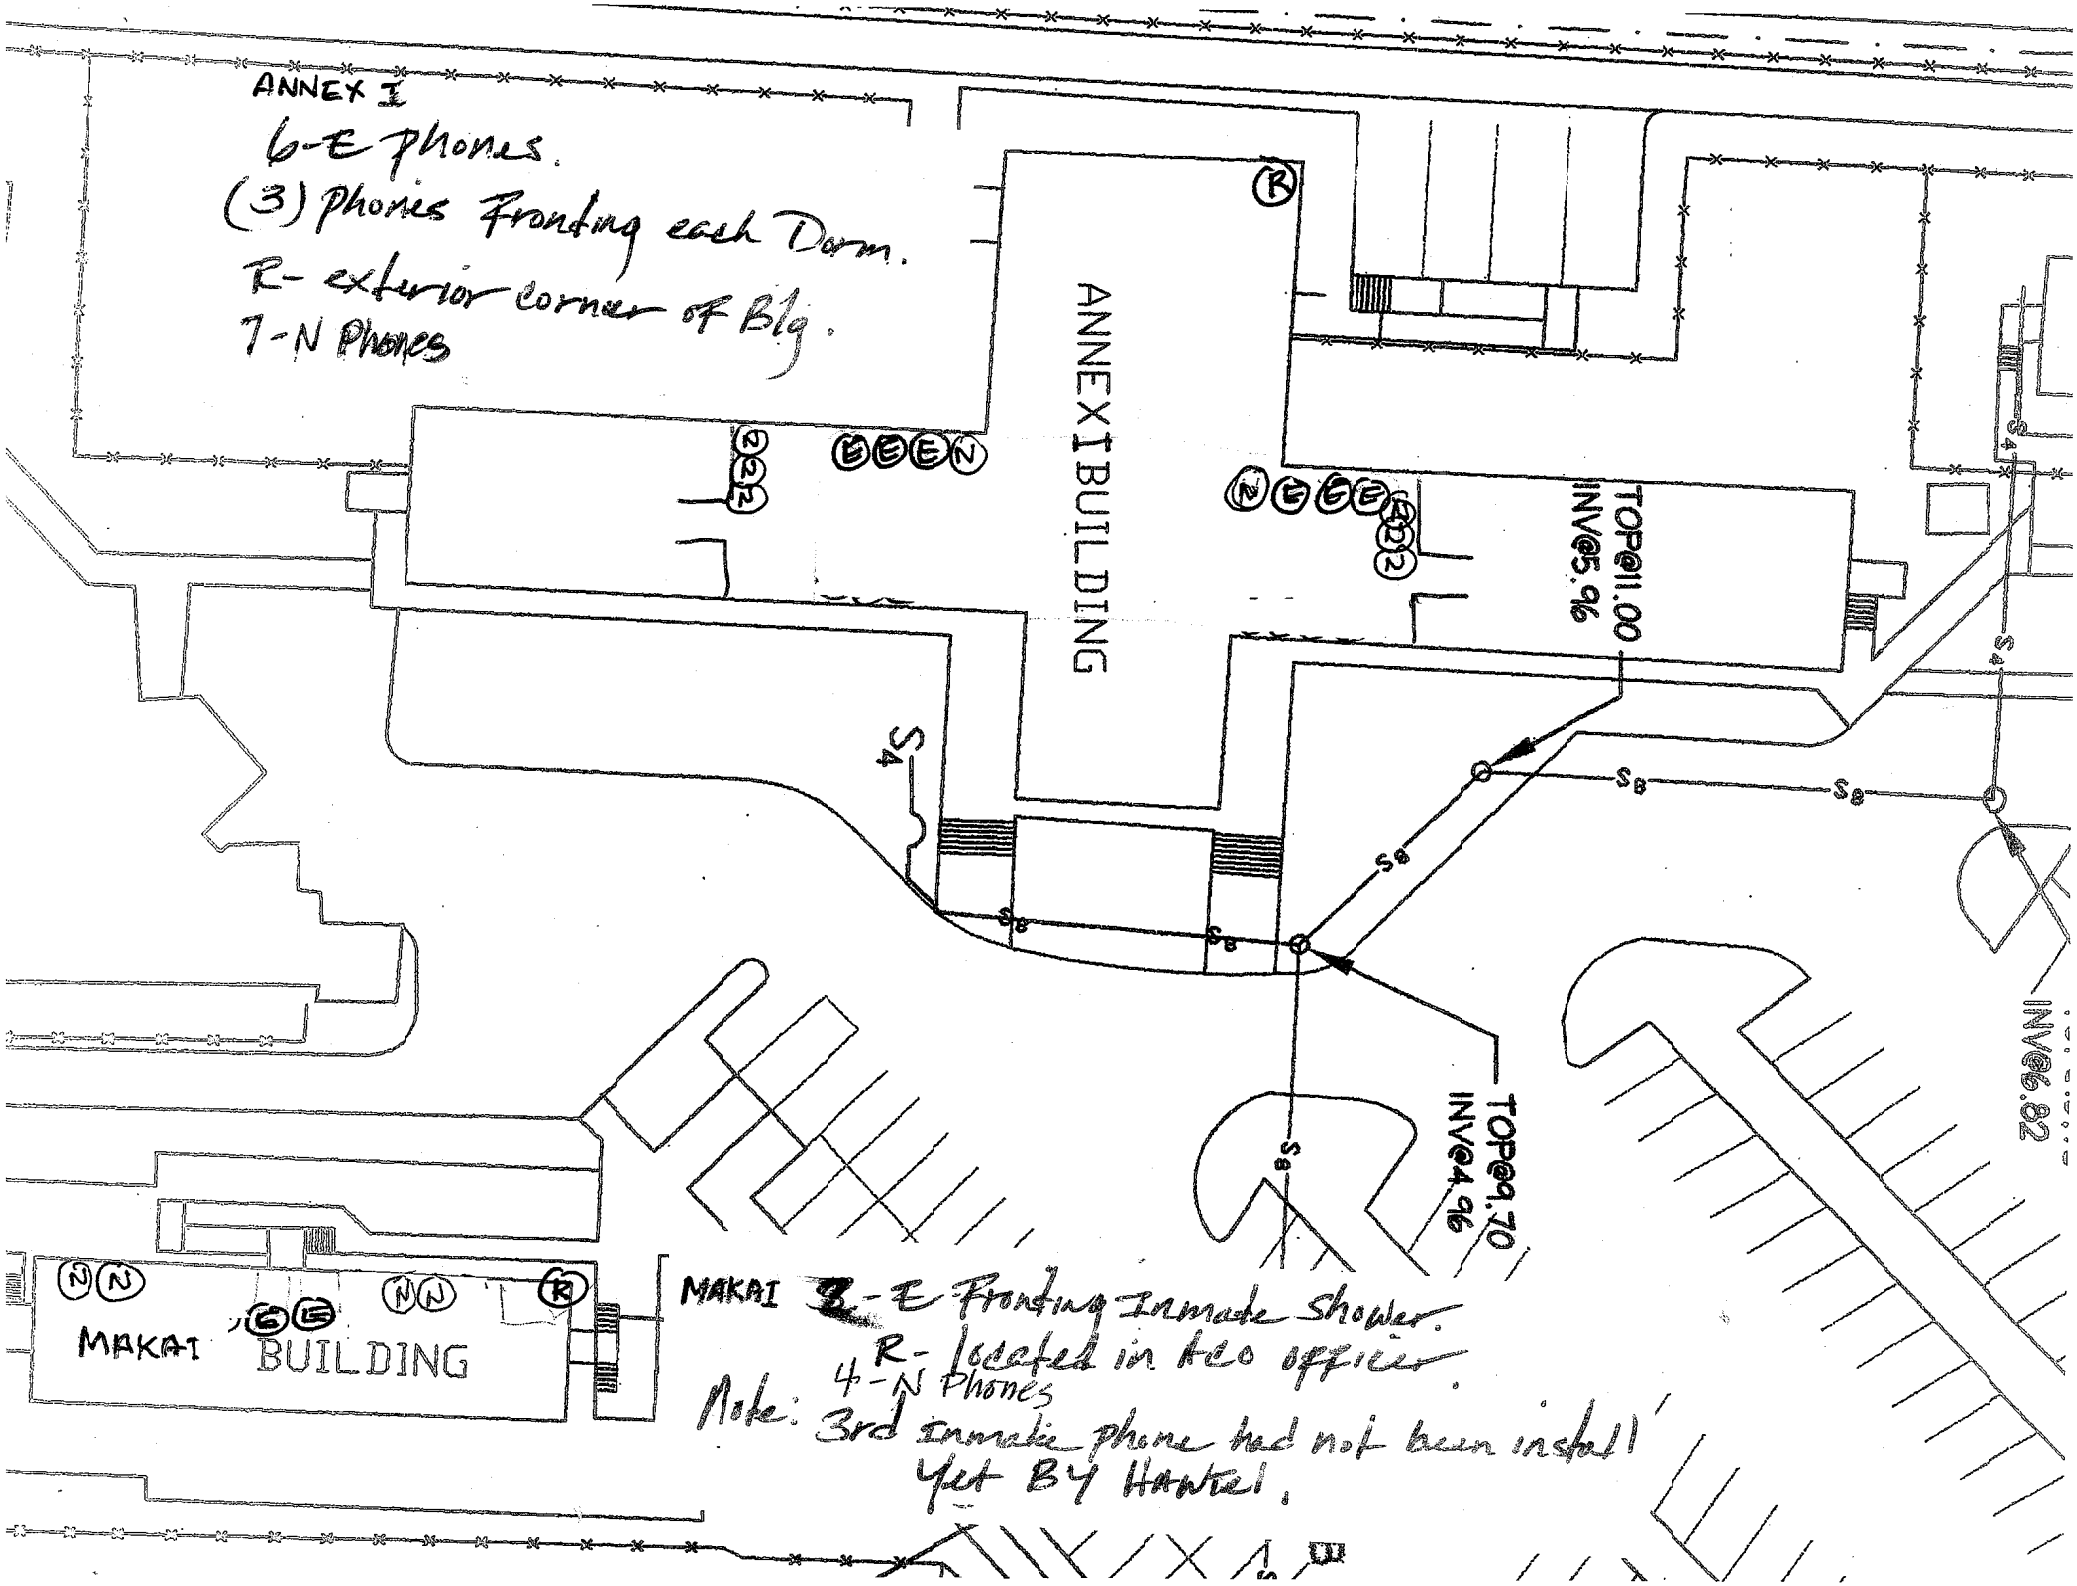
ANNEX I
6-E phones.
(3) Phones Fronting each Dorm.
R- exterior corner of Blg.
7-N Phones
ANNEX I BUILDING
TOP@11.00
INV@5.96
TOP@9.70
INV@4.96
INV@6.82
MAKAI BUILDING
MAKAI 3-E Fronting Inmate Shower.
R- located in ACO officer.
4-N Phones
Note: 3rd Inmate phone had not been install
Yet BY Hawtel.

NEW SMH 4
INSTALL NEW SMH W
AND BASKET AS SHO
SHEETS S-1 AND S-2

MOAUKA
2-E phone
Fronting showers
R- located in
Aco Office.
6 N PHONES

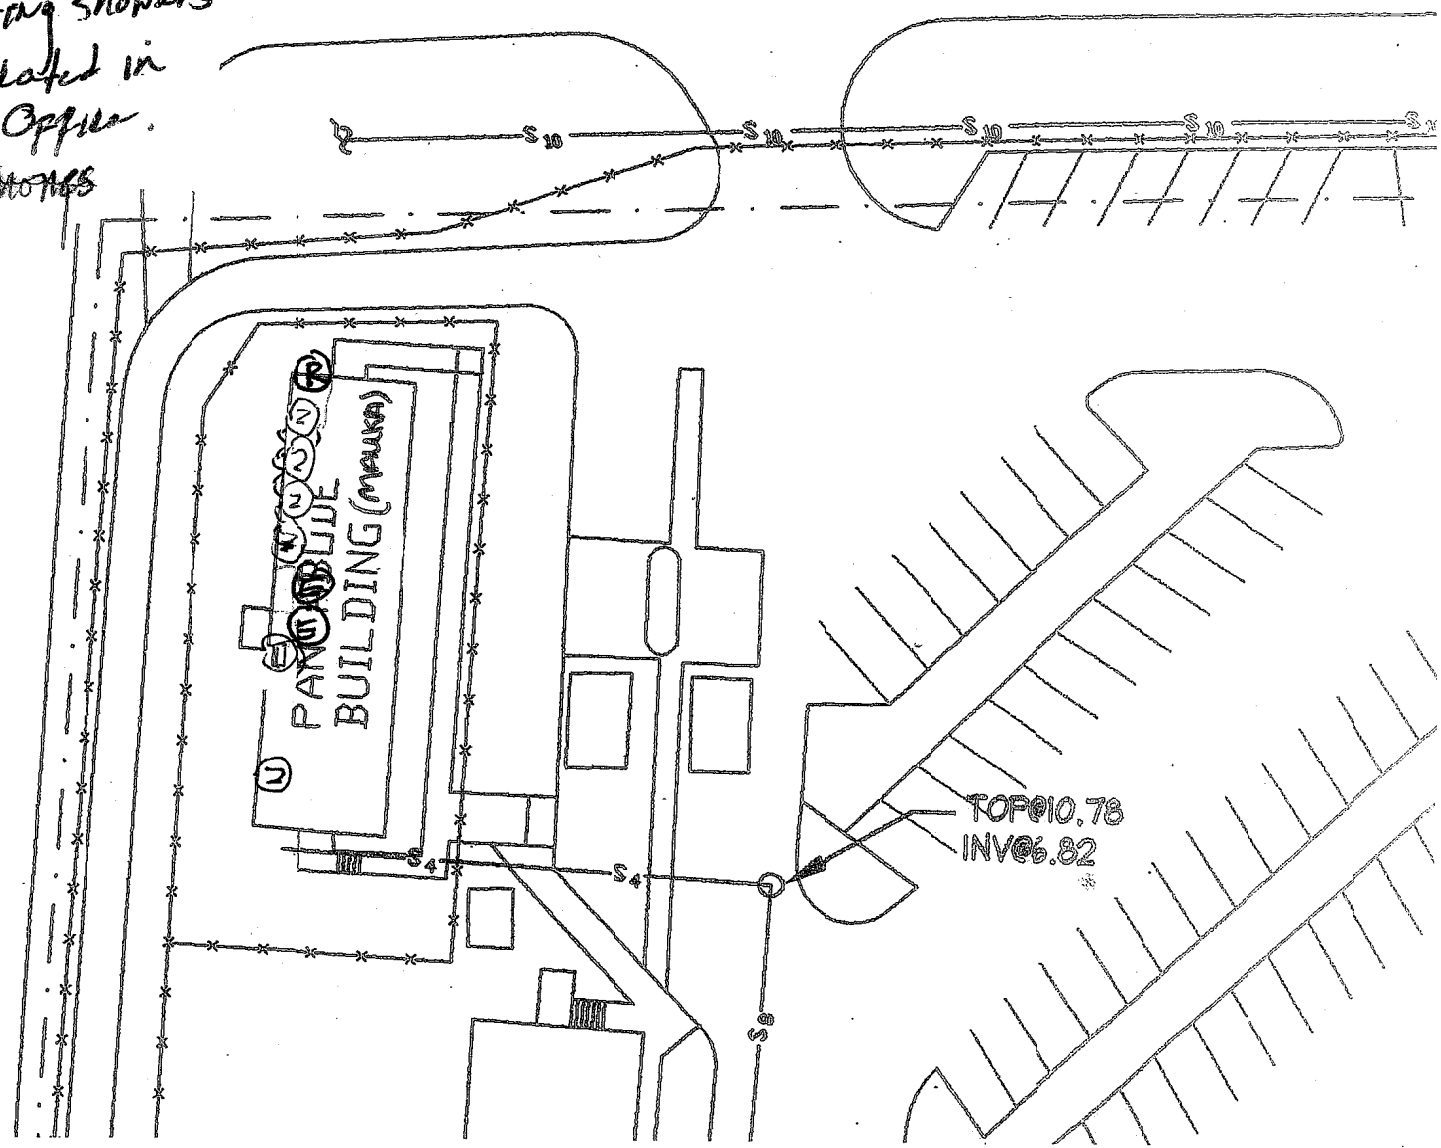

OCCC – STAFF SERVICES

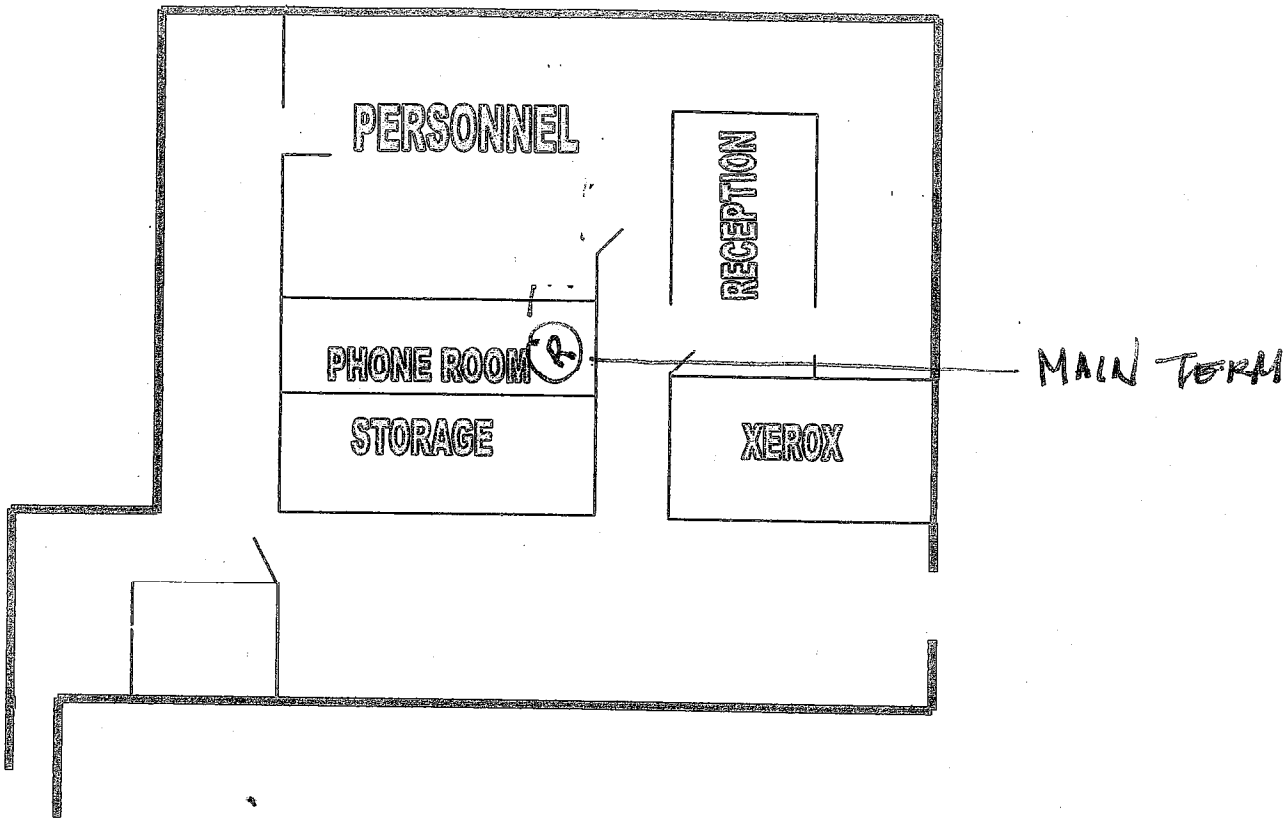

2002/05/LV