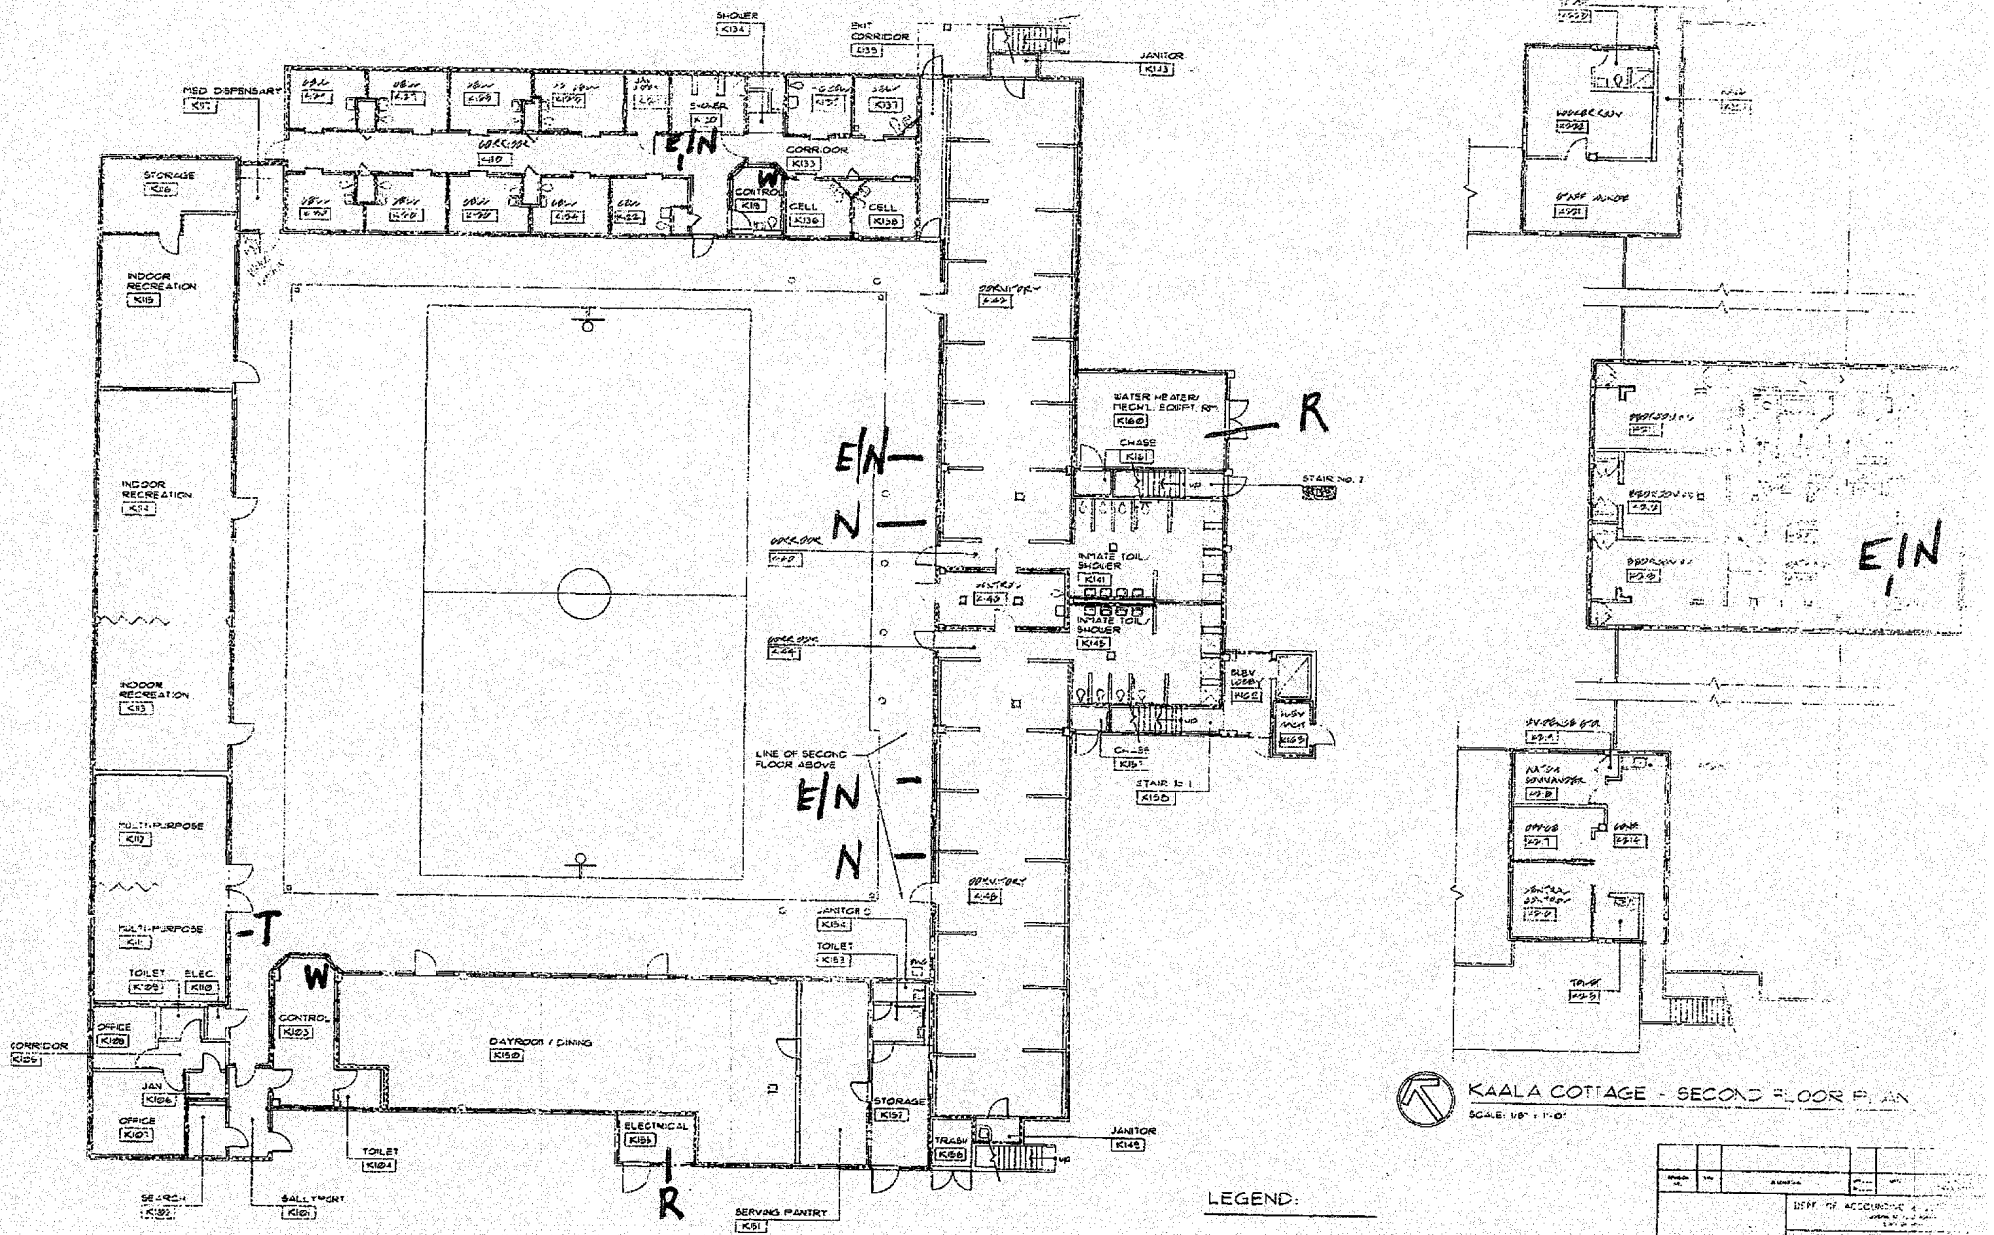

KAALA COTTAGE - GROUND FLOOR

SCALE: 1/8" = 1'-0"

KAALA COTTAGE - SECOND FLOOR PLAN

SCALE: 1/8" = 1'-0"

LEGEND:

EXISTING SEC

DEPT. OF ACCOUNTING &

WOMEN'S COMMUNITY CORRECTIONAL

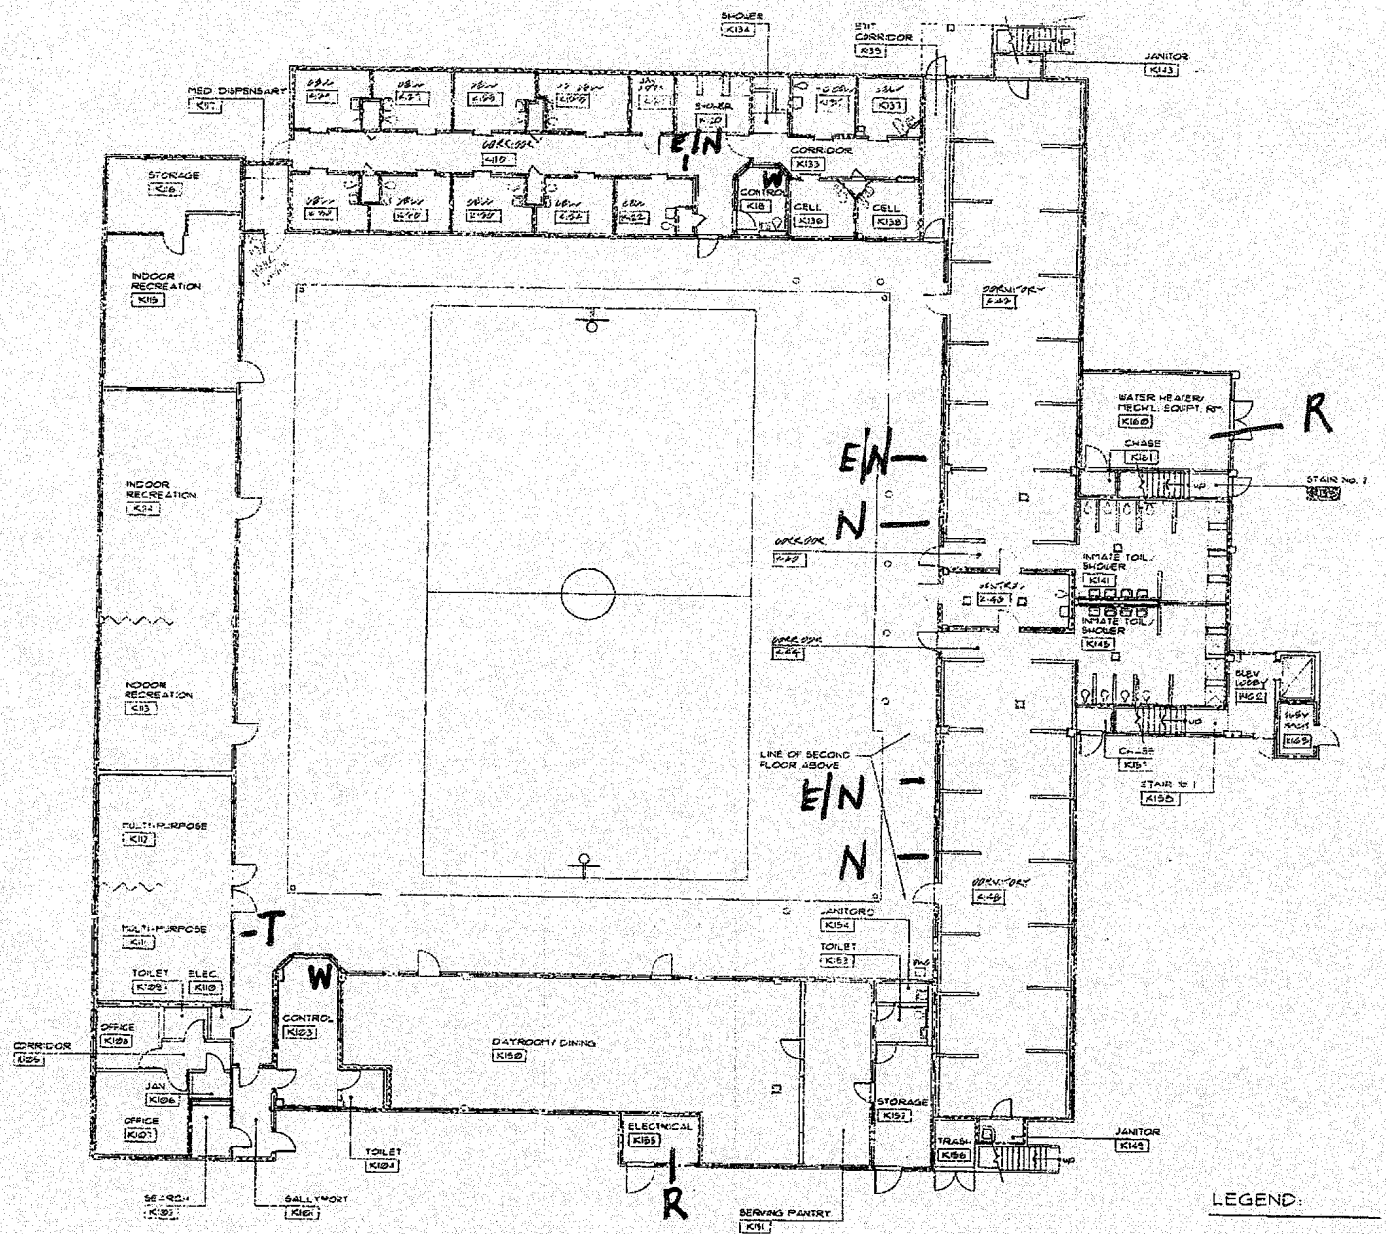

KAALA COTTAGE - GROUND FLOOR PLAN
SCALE: 1/8" = 1'-0"

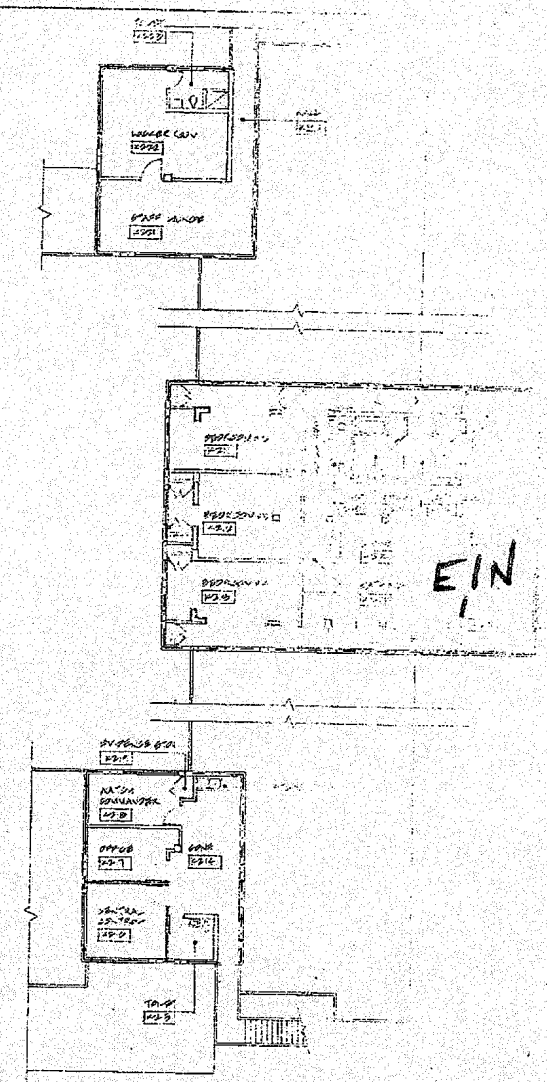

KAALA COTTAGE - SECOND FLOOR PLAN
SCALE: 1/8" = 1'-0"

LEGEND:

EXISTING SEC

DEPT. OF ACCOUNTING & ...

WOPEN'S COMMUNITY CORRECTION

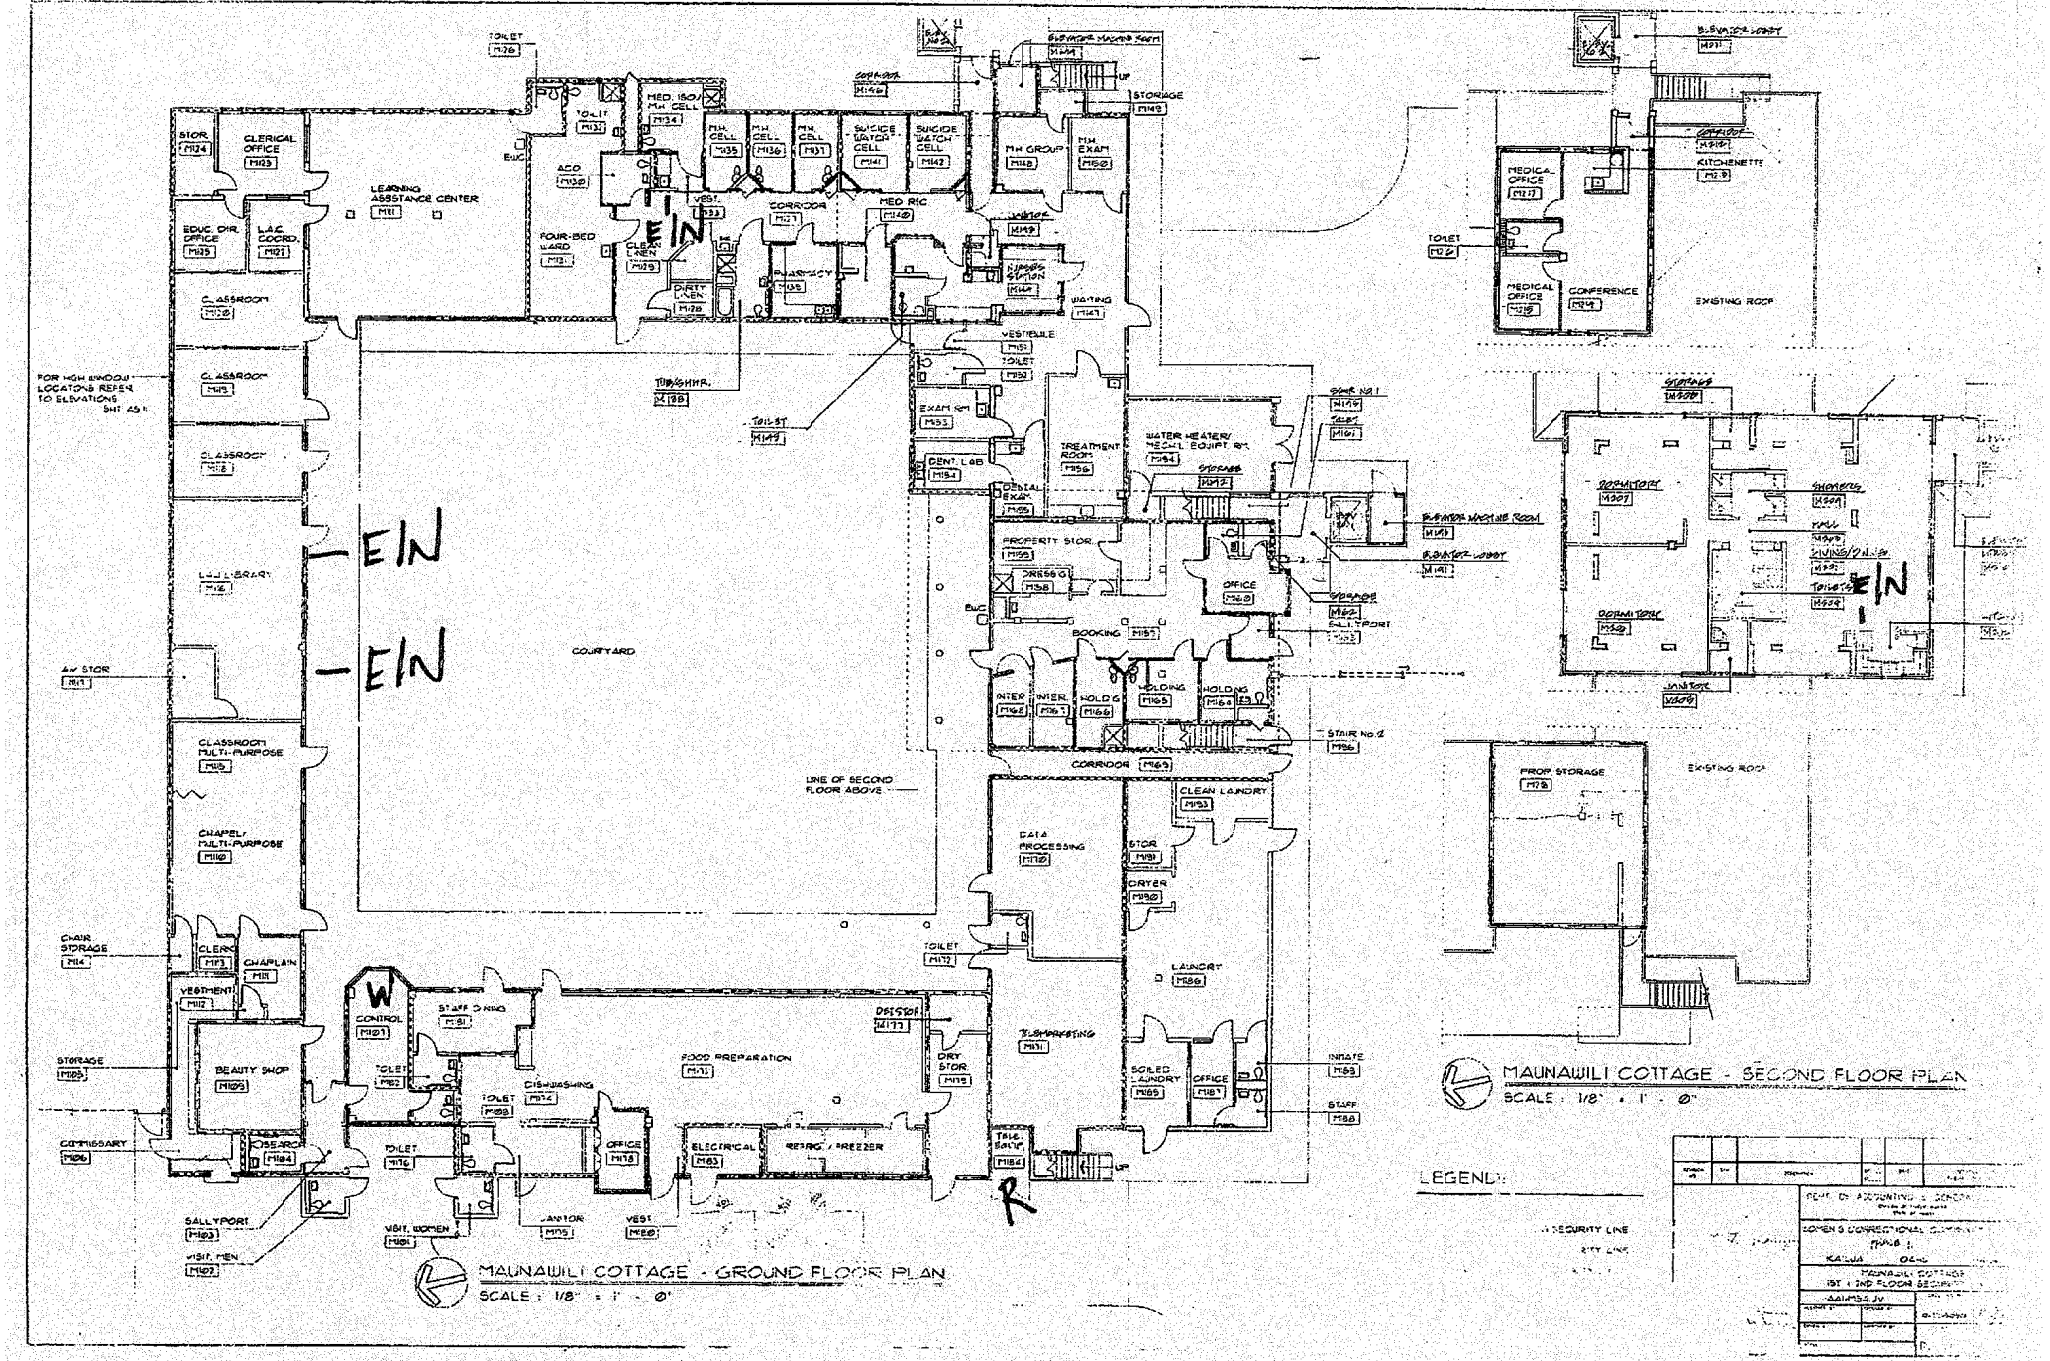

MAUNAWILI COTTAGE - GROUND FLOOR PLAN
SCALE : 1/8" = 1' - 0"

MAUNAWILI COTTAGE - SECOND FLOOR PLAN
SCALE : 1/8" = 1' - 0"

LEGEND:

SECURITY LINE

CITY LINE

DEPT. OF ACCOUNTING & GENERAL SERVICES

STATE OF HAWAII

WOMEN'S CORRECTIONAL CENTER

KAILUA OAHU

MAUNAWILI COTTAGE

1ST & 2ND FLOOR SECURITY

AAI/MSA JV

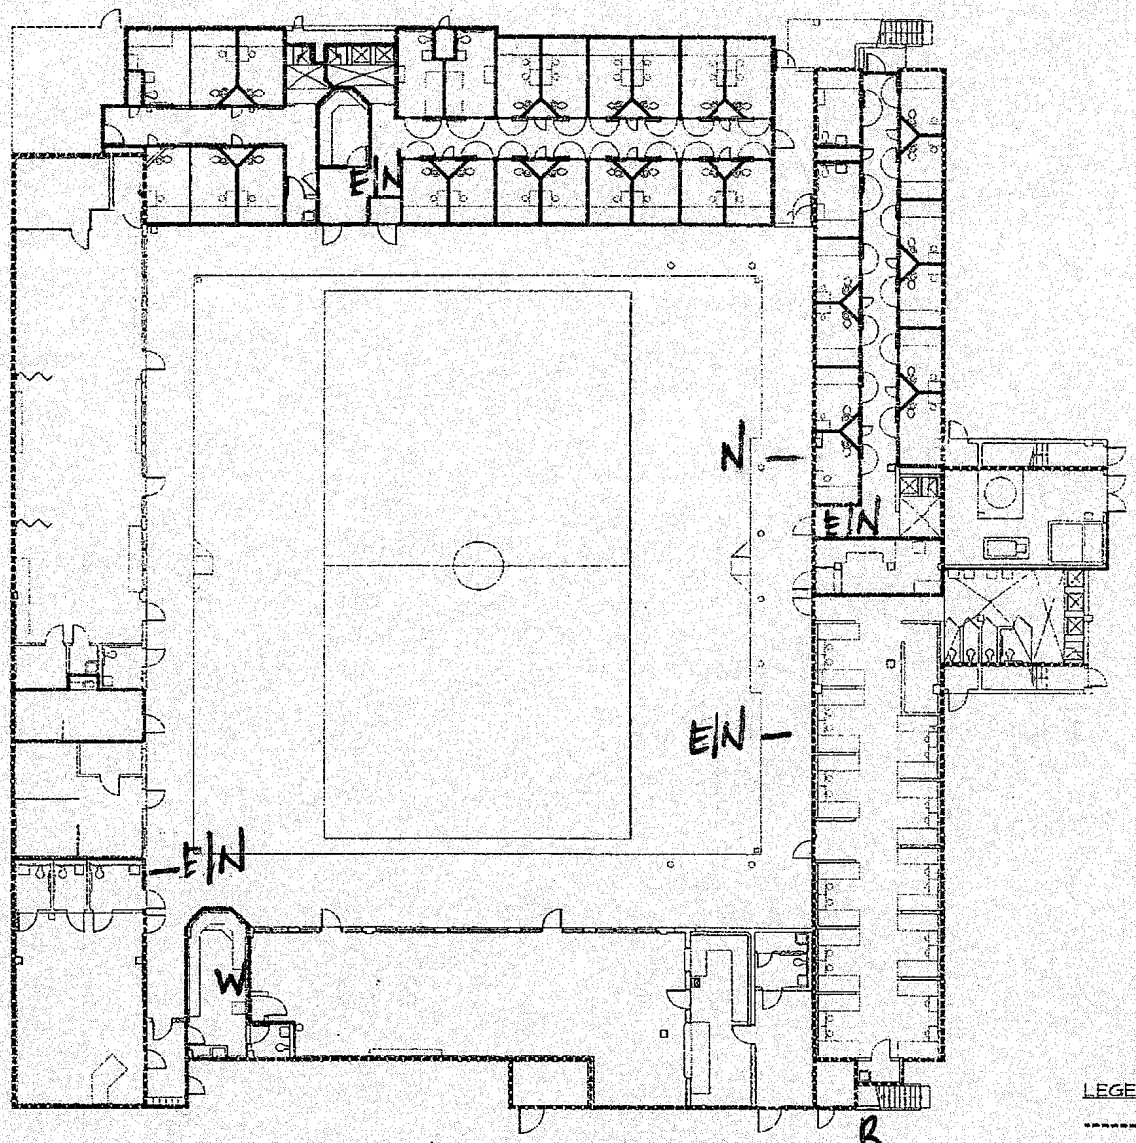

GROUND FLOOR SECURITY LINES
SCALE: 1/8" = 1'-0"

OLOMANA COTTAGE

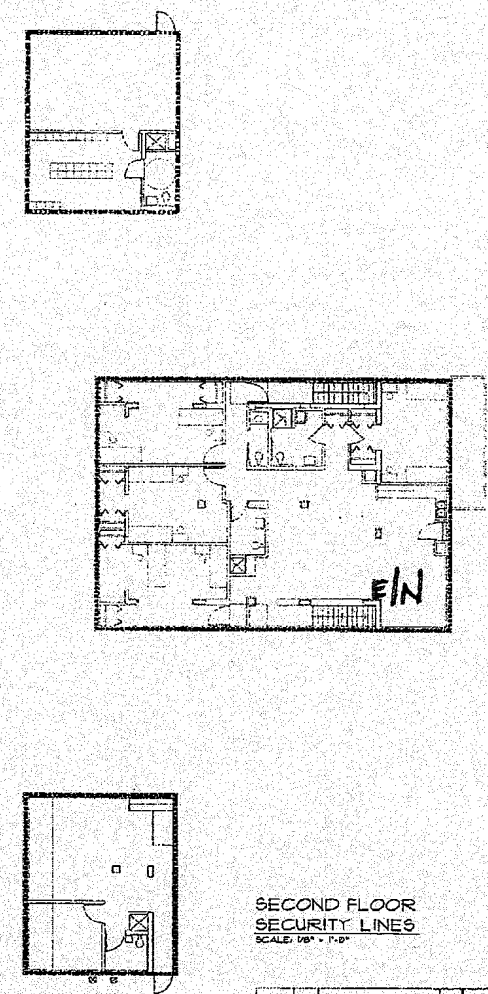

SECOND FLOOR SECURITY LINES
SCALE: 1/8" = 1'-0"

LEGEND

- EXISTING SECURITY LINE
- MAXIMUM SECURITY LINE
- MEDIUM SECURITY LINE
- MINIMUM SECURITY LINE

REVISION NO.	SYM	DESCRIPTION	DATE	DATE	APPROVED SITE PUBLIC WORKS ENGINEER

DEPT. OF ACCOUNTING AND GENERAL SERVICES
DIVISION OF PUBLIC WORKS
STATE OF HAWAII

WOMEN'S COMMUNITY CORRECTIONAL CENTER
PHASE II, INCREMENT I
OLOMANA COTTAGE RENOVATION
KAILUA, OAHU, HAWAII

GROUND FLOOR SECURITY LINES, SECOND SECURITY LINES

ARCHITECTS HAWAII LIMITED

DESIGNED BY	CHECKED BY	DATE JOB NO.	DRAWING NO.
SY,CC	CC	12-37-5502	A2.00
DRAWN BY JS	APPROVED BY SY	DATE DEC 1995	SHEET
SCALE 1/8" = 1'-0"			

THIS WORK WAS PREPARED BY ME OR UNDER MY SUPERVISION