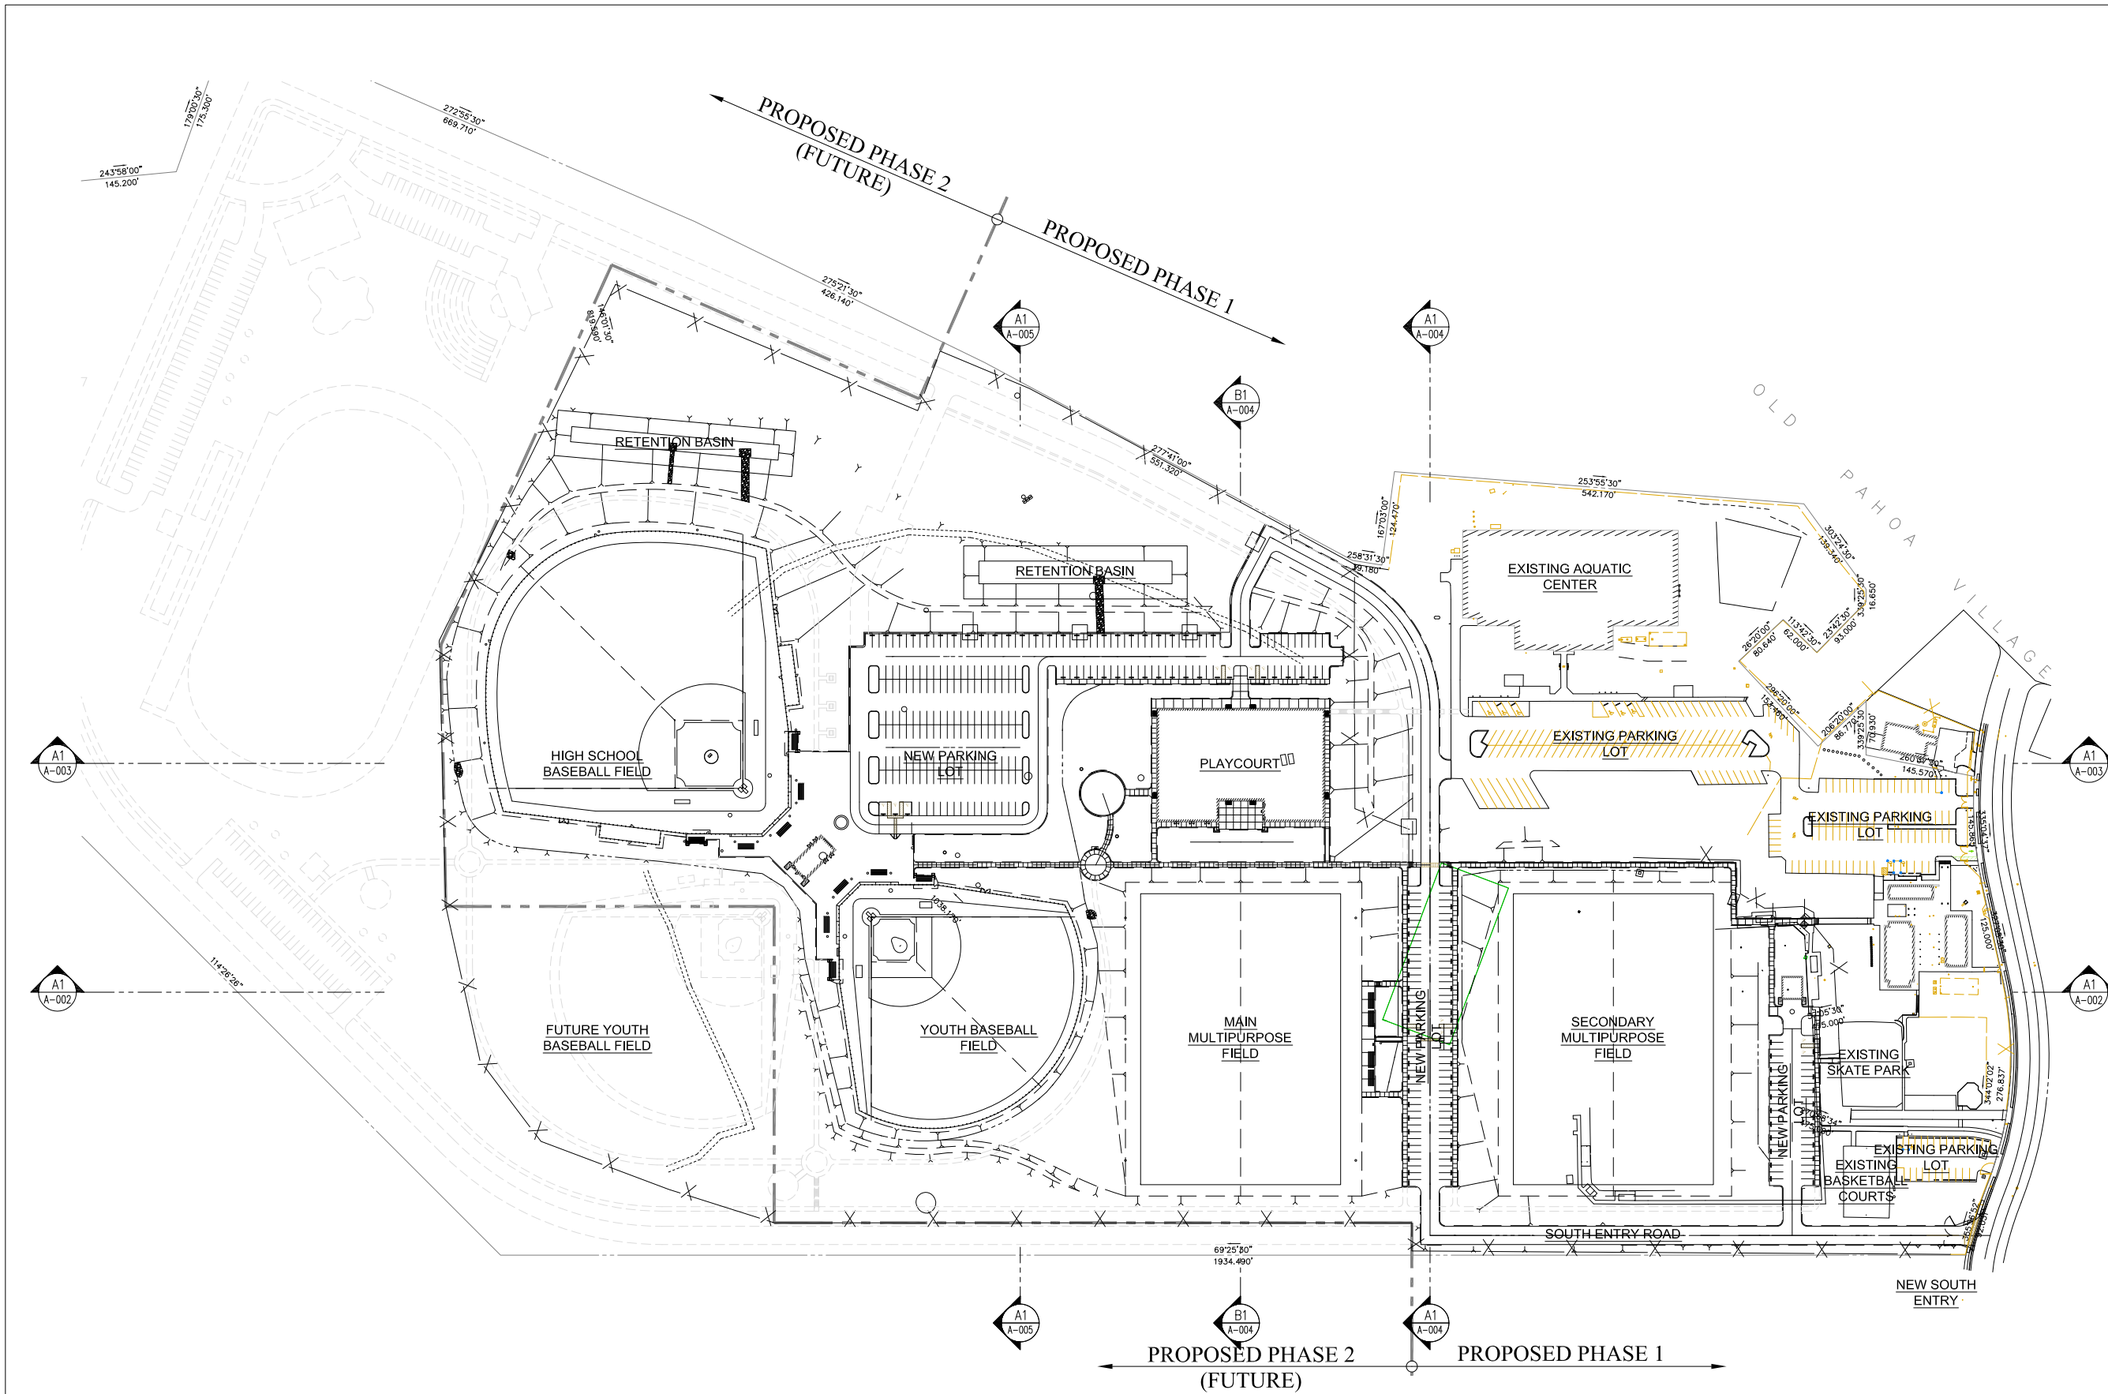

SITE PLAN

SCALE: 1" = 100'

WCITARCHITECTURE

726 KAPIOLANI BOULEVARD, SUITE C-400
HONOLULU, HAWAII 96813
PHONE (808) 592-2345

www.wcitarch.com
wcit@wcitarch.com

ROBERT K. IOPA
LICENSED PROFESSIONAL ARCHITECT No.6890
HAWAII, U.S.A.

Robert Iopa, AIA — Exp. Date 014

THE WORK WAS PREPARED BY ME OR UNDER MY SUPERVISION AND CONSTRUCTION OF THE PROJECT ADMINISTERED UNDER MY DIRECT SUPERVISION.

NOTE: CONTRACTOR SHALL CHECK AND VERIFY ALL DIMENSIONS AT JOB SITE BEFORE PROCEEDING WITH WORK.

MARK	DATE	DESCRIPTION
2	2014-05-07	ADD6-NEW SITE DRAWINGS

REVIEWED: DEPARTMENT OF PARKS AND RECREATION — DATE

COUNTY OF HAWAI'I
DEPARTMENT OF PARKS & RECREATION
101 PAUAHI STREET, SUITE 6 | HILO, HAWAII 96720 | PHONE: 808.961.8311 | FAX: 808.961.8411

PAHOA PARK MASTER PLAN
PHASE I - BID SUBMITTAL 2014-02-10

JOB NO.: PR-4234 — PAHOA, PUNA, HAWAII — TMK: (3) 1-5-002:020

PLAN SHEET DESCRIPTION: ARCHITECTURAL SITE - SITE PLAN

DESIGNED BY: DF
DRAWN BY: DF
CHECKED BY: SC

SHEET NO. A-001

OF #### SHEETS

DATE: 2014-02-10

PRINT DATE: 5 May 2014

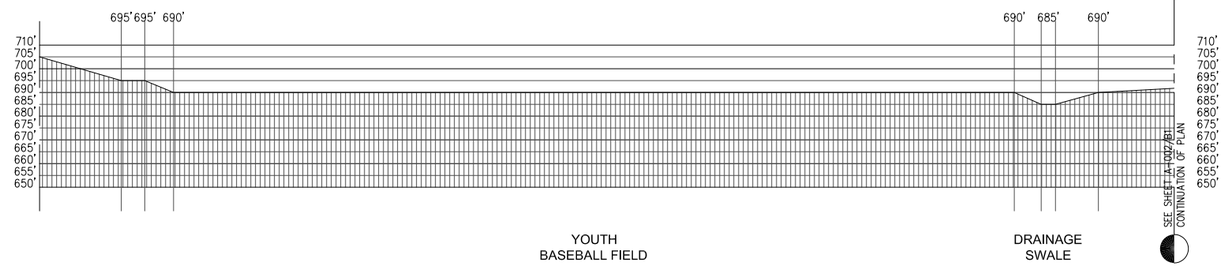

SITE SECTION C1

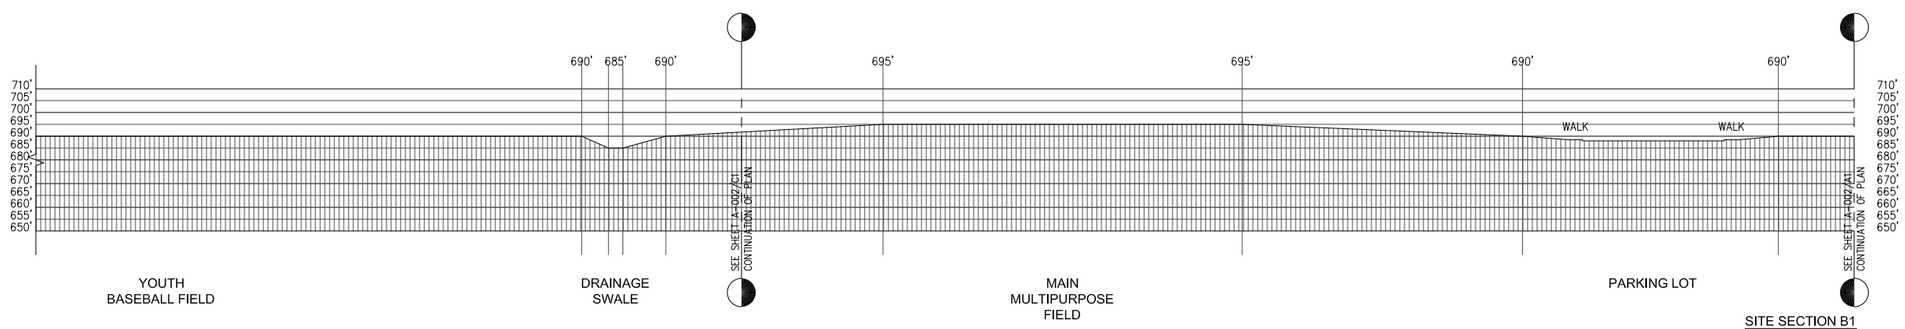

SITE SECTION B1

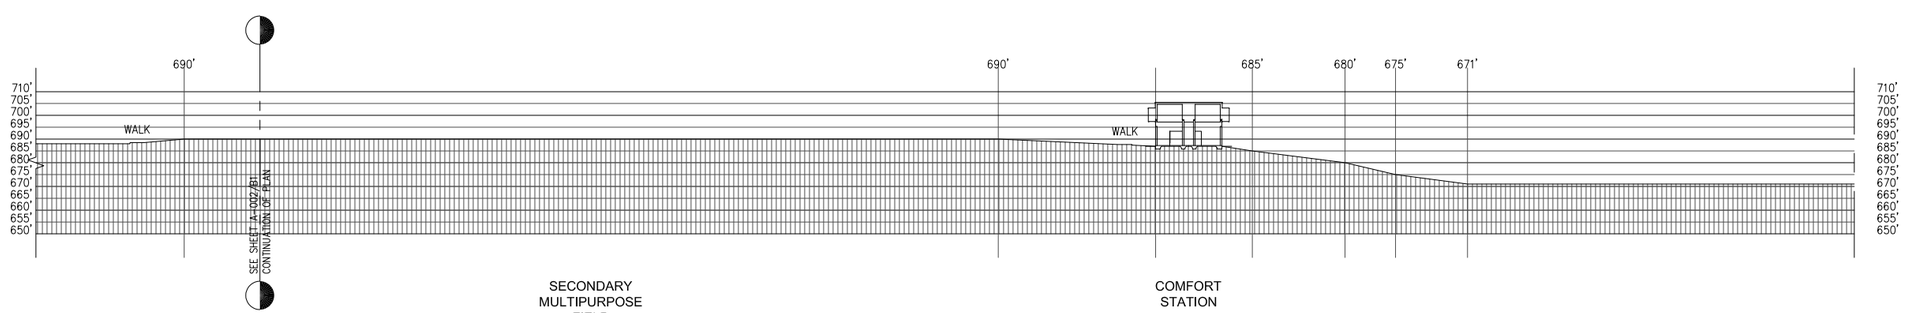

SITE SECTION A1

SITE SECTION - LONGITUDINAL

1" = 32'

A1

WCITARCHITECTURE
726 KAPIOLANI BOULEVARD, SUITE C-400
HONOLULU, HAWAII 96813
PHONE (808) 592-2345
www.wcitarch.com
wcit@wcitarch.com

ROBERT K. IOPA
LICENSED PROFESSIONAL ARCHITECT
No.6890
HAWAII, U.S.A.

Robert Iopa, AIA — Exp. Date 014

THE WORK WAS PREPARED BY ME OR UNDER MY SUPERVISION AND CONSTRUCTION OF THE PROJECT WILL BE SUPERVISED BY A LICENSED ARCHITECT.

NOTE: CONTRACTOR SHALL CHECK AND VERIFY ALL DIMENSIONS AT JOB SITE PRIOR TO PROCEEDING WITH WORK.

MARK	DATE	DESCRIPTION
2	2014-05-07	ADD6-NEW SITE DRAWINGS

REVIEWED: DEPARTMENT OF PARKS AND RECREATION — DATE

COUNTY OF HAWAI'I
DEPARTMENT OF PARKS & RECREATION
101 PAUAHI STREET, SUITE 6 / HILO, HAWAII 96720 / PHONE: 808.961.8311 / FAX: 808.961.8411

PAHOA PARK MASTER PLAN
PHASE I - BID SUBMITTAL 2014-02-10

JOB NO.: PR-4234 — PAHOA, PUNA, HAWAII — TMK: (3) 1-5-002:020

PLAN SHEET DESCRIPTION: ARCHITECTURAL SITE - SITE SECTIONS - LONGITUDINAL

DESIGNED BY: DF
DRAWN BY: DF
CHECKED BY: SC

SHEET NO. A-002

OF #### SHEETS

DATE: 2014-02-10

PRINT DATE: 5 May 2014

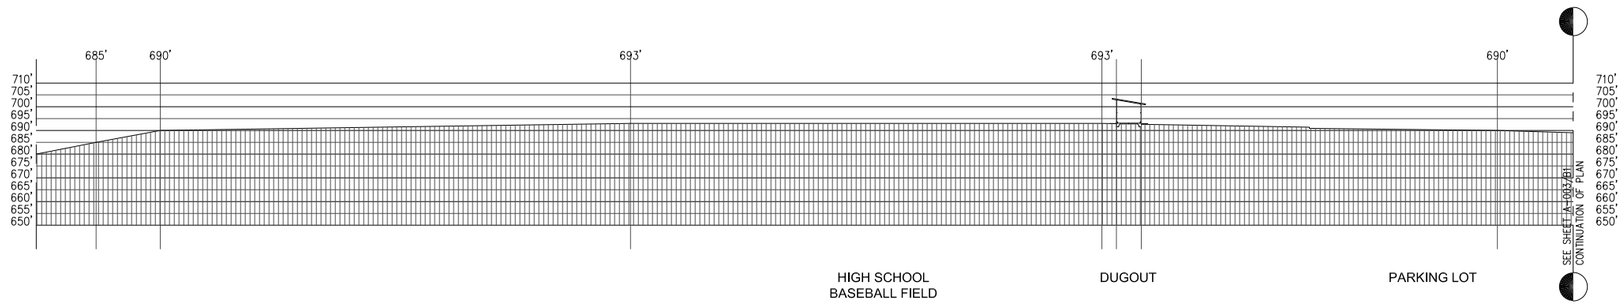

SITE SECTION C1

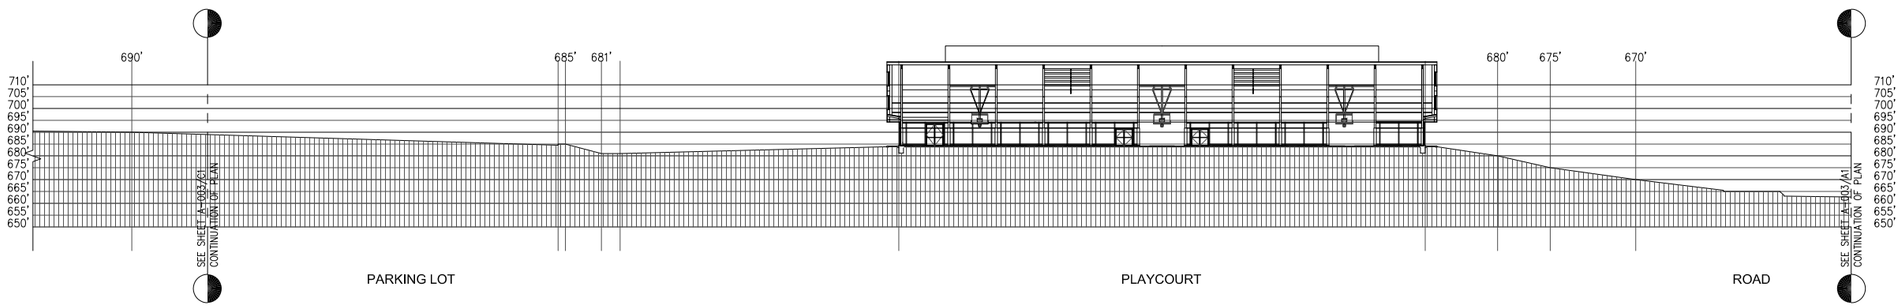

SITE SECTION B1

SITE SECTION A1

SITE SECTION - LONGITUDINAL

1" = 32'

A1

WCITARCHITECTURE
725 KAPIOLANI BOULEVARD, SUITE C-400
HONOLULU, HAWAII 96813
PHONE (808) 592-2345
www.wcitarch.com
wcit@wcitarch.com

ROBERT K. IOPA
LICENSED PROFESSIONAL ARCHITECT
No.6890
HAWAII, U.S.A.

Robert Iopa, AIA — Exp. Date 014

THE WORK WAS PREPARED BY ME OR UNDER MY SUPERVISION AND CONSTRUCTION OF THE PROJECT WILL BE SUPERVISED BY A LICENSED ARCHITECT.

NOTE: CONTRACTOR SHALL CHECK AND VERIFY ALL DIMENSIONS AT JOB SITE PRIOR TO PROCEEDING WITH WORK.

MARK	DATE	DESCRIPTION
2	2014-05-07	ADD6-NEW SITE DRAWINGS

REVIEWED: DEPARTMENT OF PARKS AND RECREATION — DATE

COUNTY OF HAWAI'I
DEPARTMENT OF PARKS & RECREATION
101 PAUAHI STREET, SUITE 6 / HILO, HAWAII 96720 / PHONE: 808.961.8311 / FAX: 808.961.8411

PAHOA PARK MASTER PLAN
PHASE I - BID SUBMITTAL 2014-02-10

JOB NO.: PR-4234 — PAHOA, PUNA, HAWAII — TMK: (3) 1-5-002:020

PLAN SHEET DESCRIPTION: ARCHITECTURAL SITE - SITE SECTIONS - LONGITUDINAL

DESIGNED BY: DF
DRAWN BY: DF
CHECKED BY: SC

SHEET NO. A-003

OF #### SHEETS

DATE: 2014-02-10

PRINT DATE: 5 May 2014

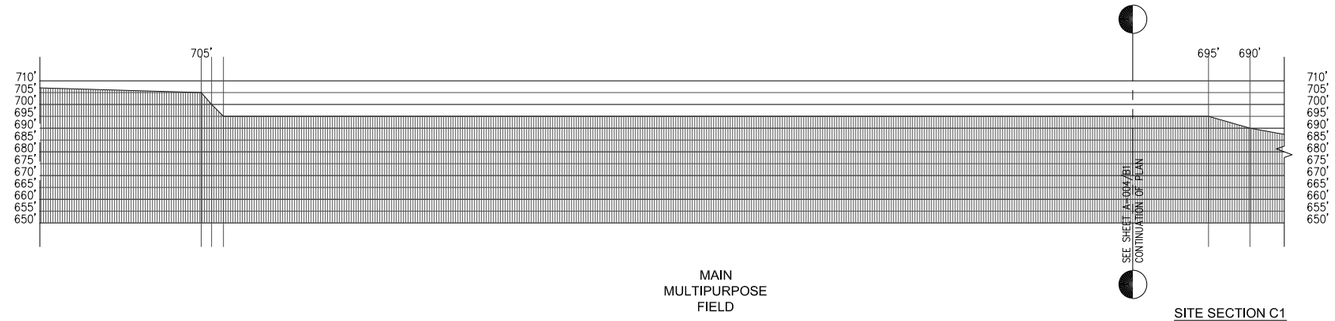

SITE SECTION C1

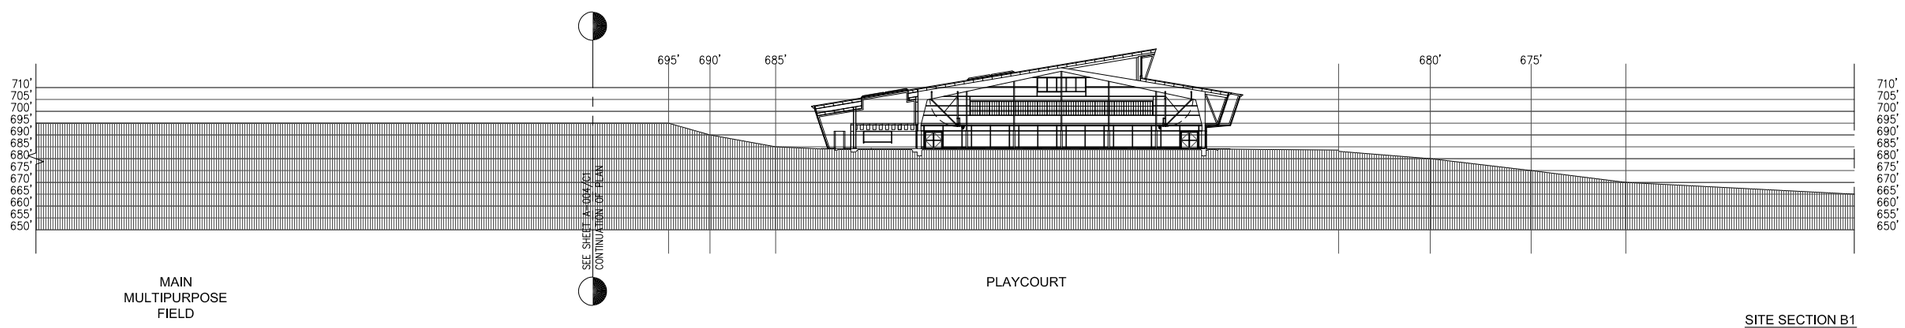

SITE SECTION B1

SITE SECTION - TRANSVERSE

1" = 32'

B1

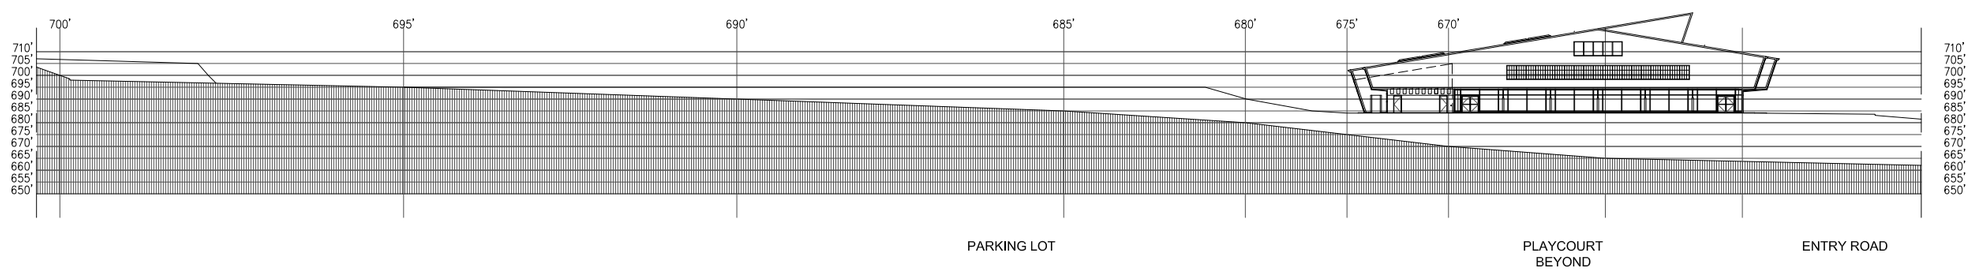

SITE SECTION - TRANSVERSE

1" = 32'

A1

WCITARCHITECTURE
725 KAPIOLANI BOULEVARD, SUITE C-400
HONOLULU, HAWAII 96813
PHONE (808) 592-2345
www.wcitarch.com
wcit@wcitarch.com

ROBERT K. IOPA
LICENSED
PROFESSIONAL
ARCHITECT
No.6890
HAWAII, U.S.A.

Robert Iopa, AIA — Exp. Date 014

THE WORK WAS PREPARED BY ME OR UNDER MY SUPERVISION AND CONSTRUCTION OF THE PROJECT WILL BE SUPERVISED BY A LICENSED ARCHITECT.

NOTE: CONTRACTOR SHALL CHECK AND VERIFY ALL DIMENSIONS AT JOB SITE BEFORE PROCEEDING WITH WORK.

MARK	DATE	DESCRIPTION
2	2014-05-07	ADD6-NEW SITE DRAWINGS

REVIEWED: DATE

DEPARTMENT OF PARKS AND RECREATION

COUNTY OF HAWAII
DEPARTMENT OF PARKS & RECREATION
101 PAUAHI STREET, SUITE 6 / HILO, HAWAII 96720 / PHONE: 808.961.8311 / FAX: 808.961.8411

PAHOA PARK MASTER PLAN
PHASE I - BID SUBMITTAL 2014-02-10

JOB NO.: PR-4234 — PAHOA, PUNA, HAWAII — TMK: (3) 1-5-002:020

PLAN SHEET DESCRIPTION: ARCHITECTURAL SITE - SITE SECTIONS - TRANSVERSE

DESIGNED BY: DF
DRAWN BY: DF
CHECKED BY: SC

SHEET NO. A-004

OF #### SHEETS

DATE: 2014-02-10

PRINT DATE: 5 May 2014

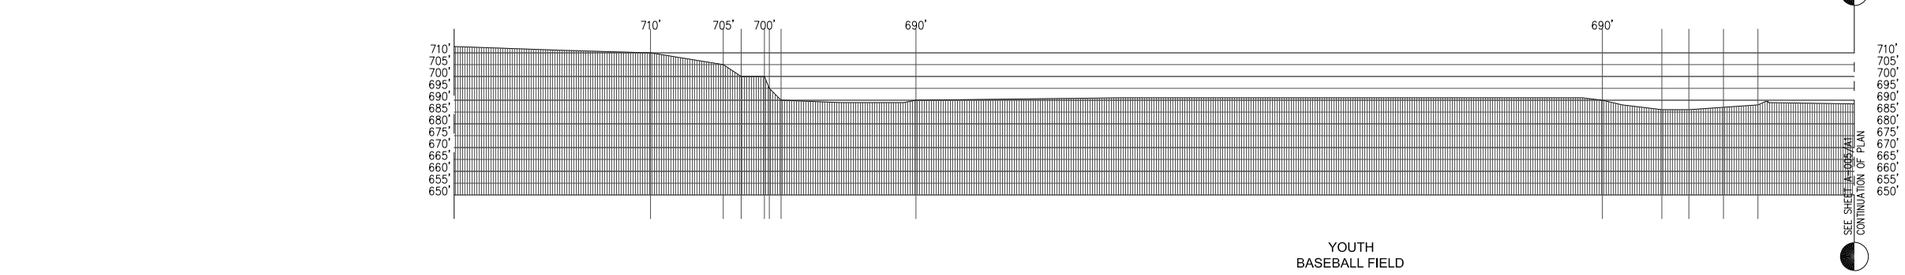

SITE SECTION B1

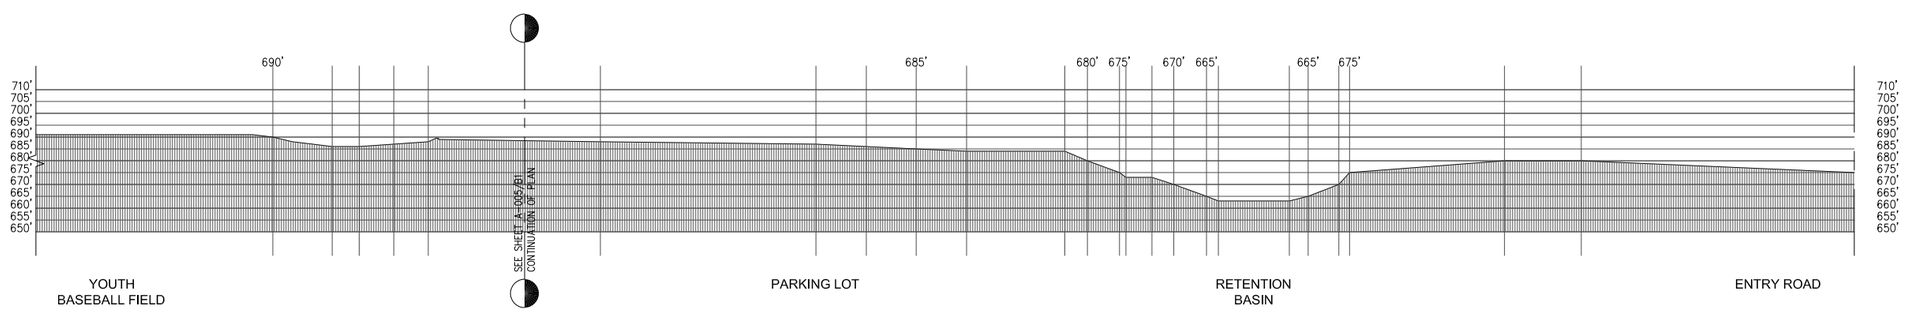

SITE SECTION A1

SITE SECTION - TRANSVERSE

1" = 32'

A1

WCITARCHITECTURE

725 KAPIOLANI BOULEVARD, SUITE C-400
HONOLULU, HAWAII 96813
PHONE (808) 592-2345

www.wcitarch.com
wcit@wcitarch.com

ROBERT K. IOPA
LICENSED PROFESSIONAL ARCHITECT
No.6890
HAWAII, U.S.A.

Robert Iopa, AIA Exp. Date 014

THE WORK WAS PREPARED BY ME OR UNDER MY SUPERVISION AND CONSTRUCTION OF THE PROJECT ADMINISTERED UNDER MY SUPERVISION.

NOTE: CONTRACTOR SHALL CHECK AND VERIFY ALL DIMENSIONS AT JOB SITE PRIOR TO PROCEEDING WITH WORK.

MARK	DATE	DESCRIPTION
1	2014-05-07	ADD6-NEW SITE DRAWINGS

REVIEWED:

DEPARTMENT OF PARKS AND RECREATION DATE

COUNTY OF HAWAI'I
DEPARTMENT OF PARKS & RECREATION
101 PAUAHI STREET, SUITE 6 / HILO, HAWAII 96720 / PHONE: 808.961.8311 / FAX: 808.961.8411

PAHOA PARK MASTER PLAN
PHASE I - BID SUBMITTAL 2014-02-10

JOB NO.: PR-4234 PAHOA, PUNA, HAWAII TMK: (3) 1-5-002:020

PLAN SHEET DESCRIPTION: ARCHITECTURAL SITE - SITE SECTIONS - TRANSVERSE

DESIGNED BY: OF
DRAWN BY: OF
CHECKED BY: SC

SHEET NO.
A-005

OF #### SHEETS

DATE: 2014-02-10

PRINT DATE: 5 May 2014