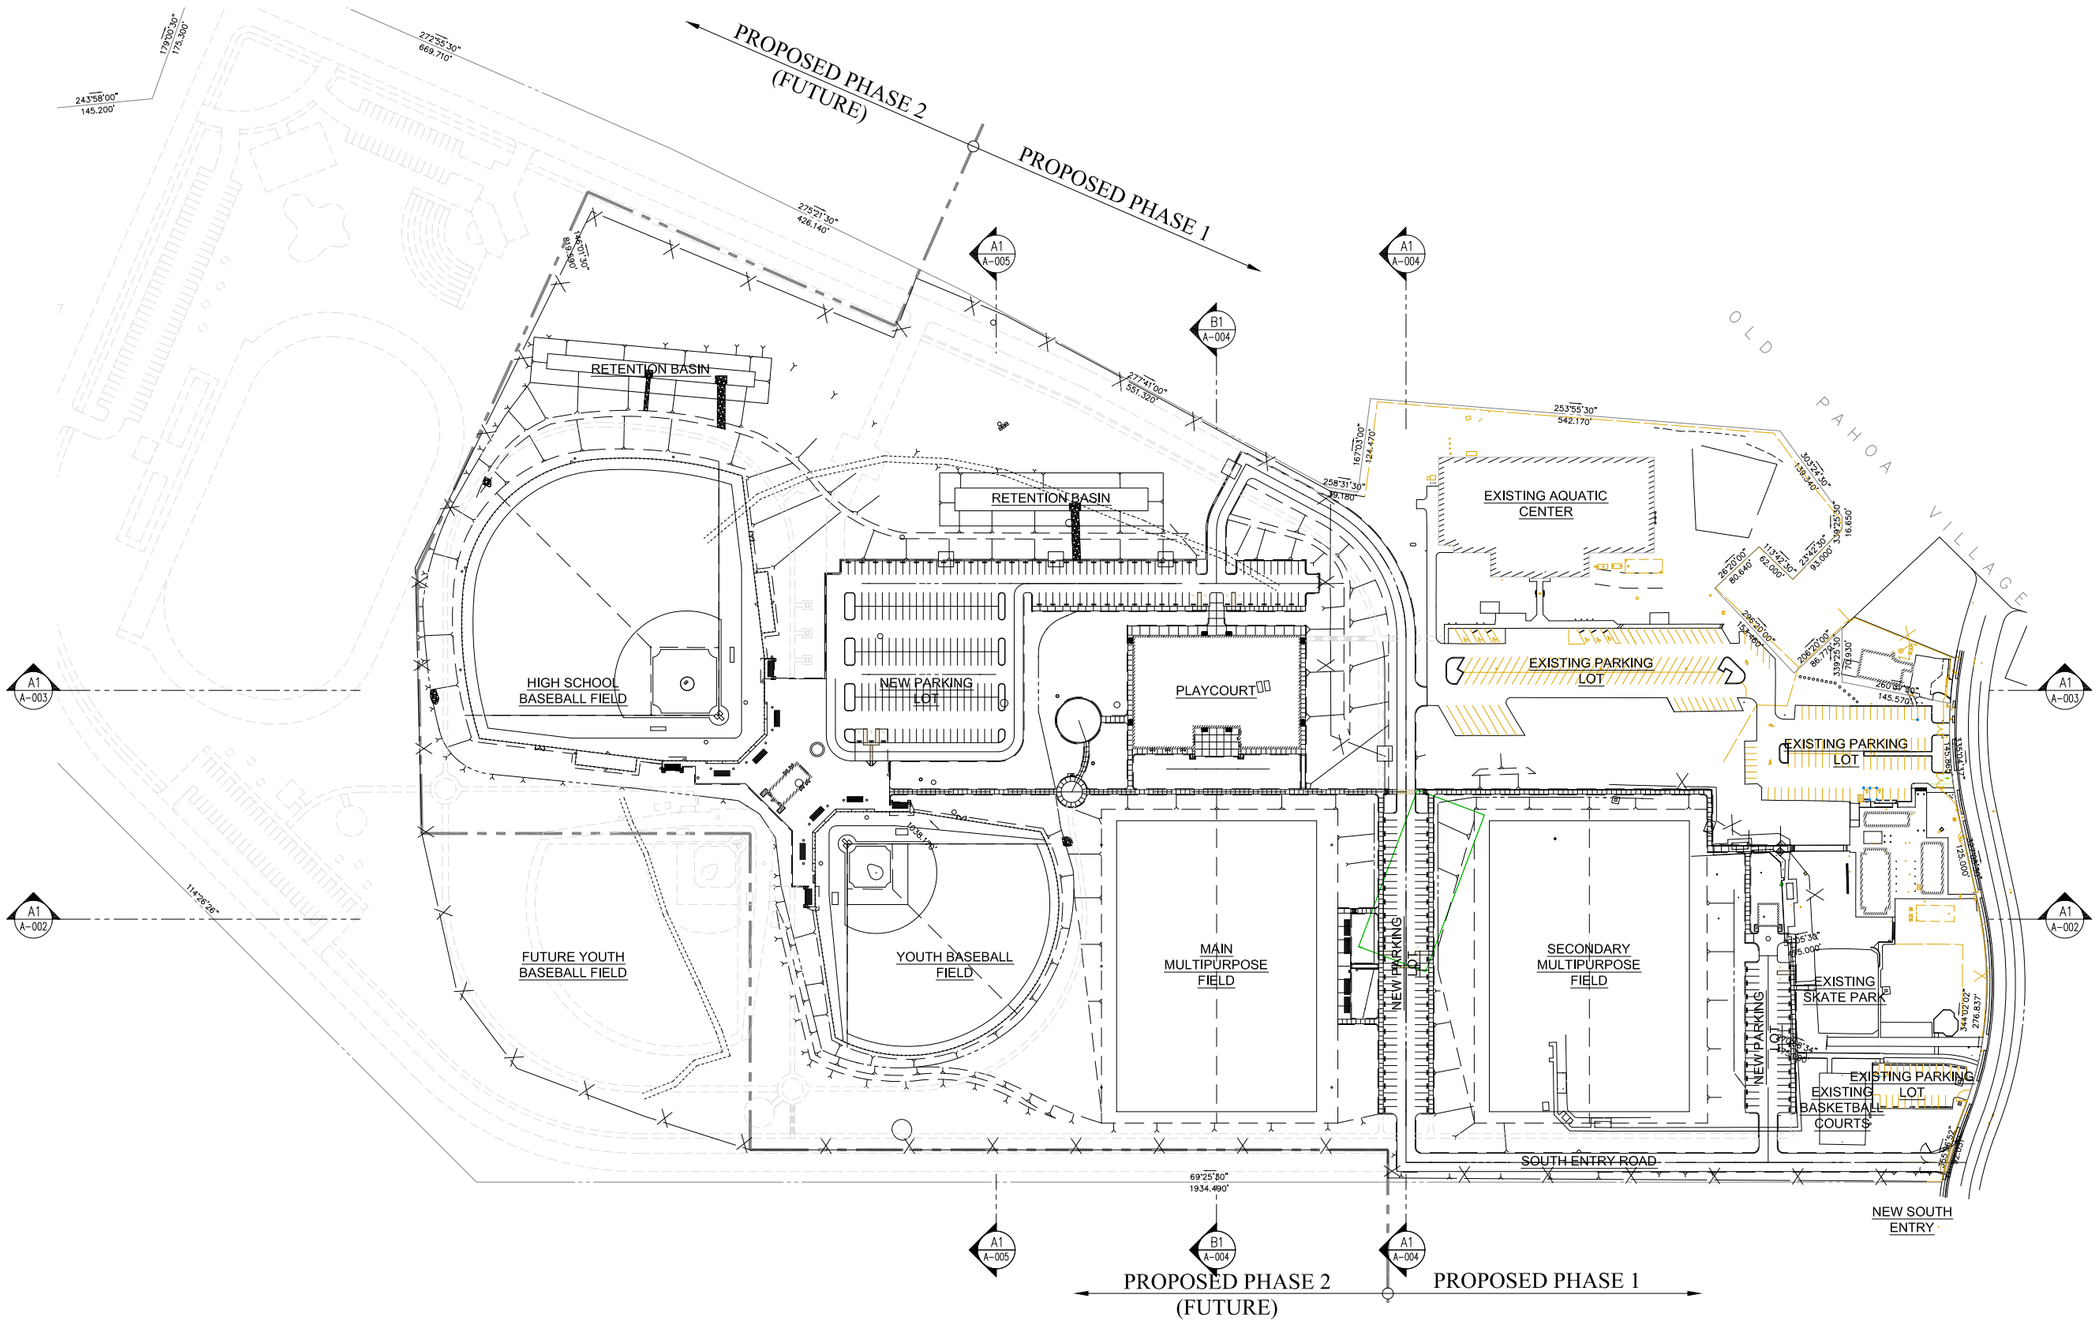

SITE PLAN

SCALE: 1" = 100'

WCITARCHITECTURE
726 KAPIOLANI BOULEVARD, SUITE C-400
HONOLULU, HAWAII 96813
PHONE (808) 592-2345
www.wcitarch.com
wcit@wcitarch.com

LICENSED PROFESSIONAL ARCHITECT No.6890 ROBERT K. IOPA HAWAII, U.S.A.

Robert Iopa, AIA — Exp. Date 014

THE WORK WAS PREPARED BY ME OR UNDER MY SUPERVISION AND CONSTRUCTION OF THE PROJECT WAS SUPERVISED BY ME OR UNDER MY SUPERVISION.

NOTE: CONTRACTOR SHALL CHECK AND VERIFY ALL DIMENSIONS AT JOB SITE BEFORE PROCEEDING WITH WORK.

MARK	DATE	DESCRIPTION	DATE

REVIEWED:

DEPARTMENT OF PARKS AND RECREATION

COUNTY OF HAWAI'I
DEPARTMENT OF PARKS & RECREATION
101 PAUAHI STREET, SUITE 6 | HILO, HAWAII 96720 | PHONE: 808.961.8311 | FAX: 808.961.8411

PAHOA PARK MASTER PLAN
PHASE I - BID SUBMITTAL 2014-02-10

JOB NO.: PR-4234 — PAHOA, PUNA, HAWAII — TMK: (3) 1-5-002:020

PLAN SHEET DESCRIPTION: ARCHITECTURAL SITE - SITE PLAN

DESIGNED BY: DF
DRAWN BY: DF
CHECKED BY: SC

SHEET NO. A-001

OF #### SHEETS

DATE: 2014-02-10

PRINT DATE: 15 April 2014

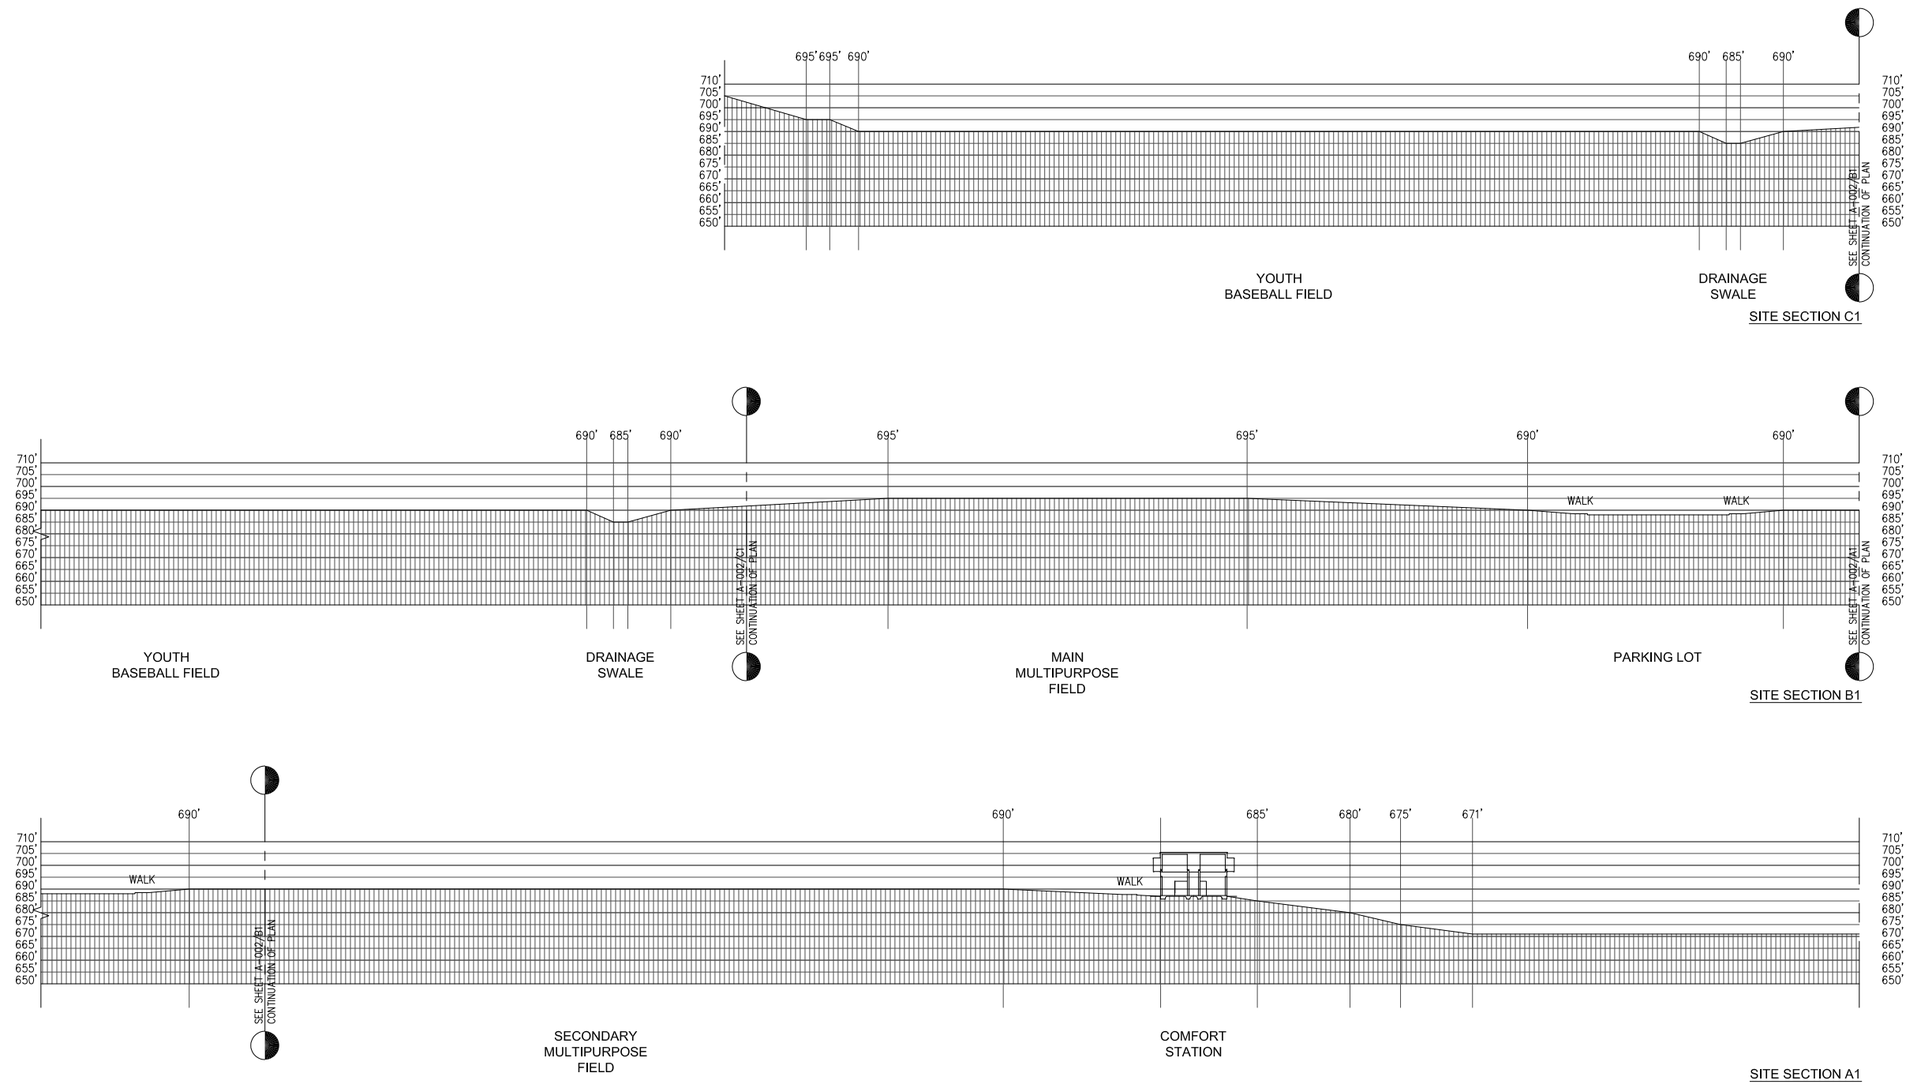

SITE SECTION - LONGITUDINAL

1" = 32'

A1

WCITARCHITECTURE
725 KAPIOLANI BOULEVARD, SUITE C-400
HONOLULU, HAWAII 96813
PHONE (808) 592-2345
www.wcitarch.com
wcit@wcitarch.com

ROBERT K. IOPA LICENSED PROFESSIONAL ARCHITECT No.9890 HAWAII, U.S.A.

Robert Iopa, AIA Exp. Date 1/14

THIS WORK WAS PREPARED BY ME OR UNDER MY SUPERVISION AND CONSTRUCTION OF THE PROJECT WILL BE UNDER MY OBSERVATION.

NOTE: CONTRACTOR SHALL CHECK AND VERIFY ALL DIMENSIONS AT JOB BEFORE PROCEEDING WITH WORK.

MARK	DATE	DESCRIPTION

REVIEWED:

DEPARTMENT OF PARKS AND RECREATION DATE

COUNTY OF HAWAI'I
DEPARTMENT OF PARKS & RECREATION
101 PAUAHI STREET; SUITE 6 / HILO, HAWAII 96720 / PHONE: 808.961.8311 / FAX: 808.961.8411

PAHOA PARK MASTER PLAN
PHASE I - BID SUBMITTAL 2014-02-10

JOB NO.: PR-4234 PAHOA, PUNA, HAWAII TMK: (3) 1-5-002:020

PLAN SHEET DESCRIPTION: ARCHITECTURAL SITE - SITE SECTIONS - LONGITUDINAL

DESIGNED BY: DF
DRAWN BY: DF
CHECKED BY: SC

SHEET NO. A-002

OF #### SHEETS

DATE: 2014-02-10

PRINT DATE: 15 April 2014

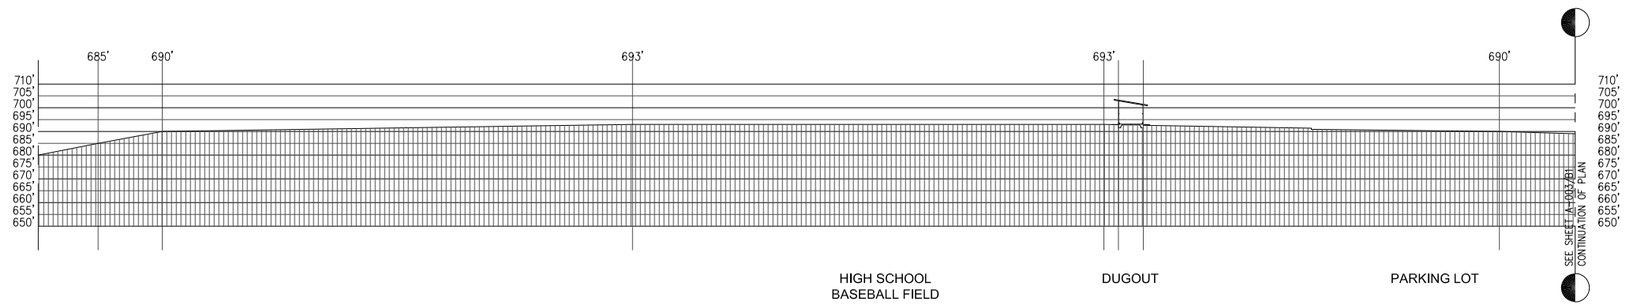

SITE SECTION C1

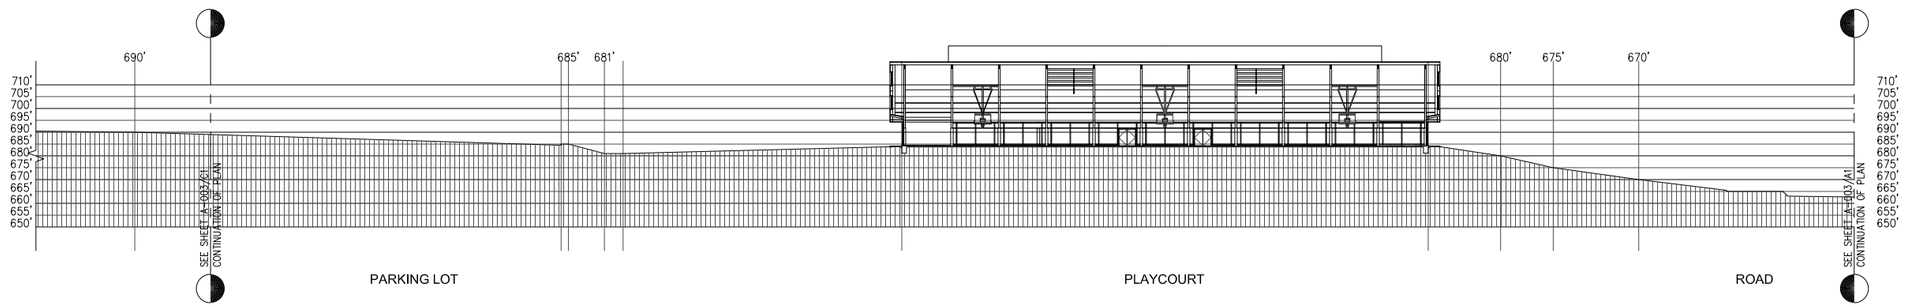

SITE SECTION B1

SITE SECTION A1

SITE SECTION - LONGITUDINAL

1" = 32'

A1

WCITARCHITECTURE
725 KAPIOLANI BOULEVARD, SUITE C-400
HONOLULU, HAWAII 96813
PHONE (808) 592-2345
www.wcitarch.com
wcit@wcitarch.com

ROBERT K. IOPA
LICENSED PROFESSIONAL ARCHITECT
No.6890
HAWAII, U.S.A.

Robert Iopa, AIA — Exp. Date 014

THE WORK WAS PREPARED BY ME OR UNDER MY SUPERVISION AND CONSTRUCTION OF THE PROJECT WILL BE SUPERVISED BY A LICENSED ARCHITECT.

NOTE: CONTRACTOR SHALL CHECK AND VERIFY ALL DIMENSIONS AT JOB SITE PRIOR TO PROCEEDING WITH WORK.

MARK	DATE	DESCRIPTION

REVIEWED: DATE

DEPARTMENT OF PARKS AND RECREATION

COUNTY OF HAWAI'I
DEPARTMENT OF PARKS & RECREATION
101 PAUAHI STREET, SUITE 6 / HILO, HAWAII 96720 / PHONE: 808.961.8311 / FAX: 808.961.8411

PAHOA PARK MASTER PLAN
PHASE I - BID SUBMITTAL 2014-02-10

JOB NO.: PR-4234 — PAHOA, PUNA, HAWAII — TMK: (3) 1-5-002:020

PLAN SHEET DESCRIPTION: ARCHITECTURAL SITE - SITE SECTIONS - LONGITUDINAL

DESIGNED BY: DF
DRAWN BY: DF
CHECKED BY: SC

SHEET NO. A-003

OF #### SHEETS

DATE: 2014-02-10

PRINT DATE: 15 April 2014

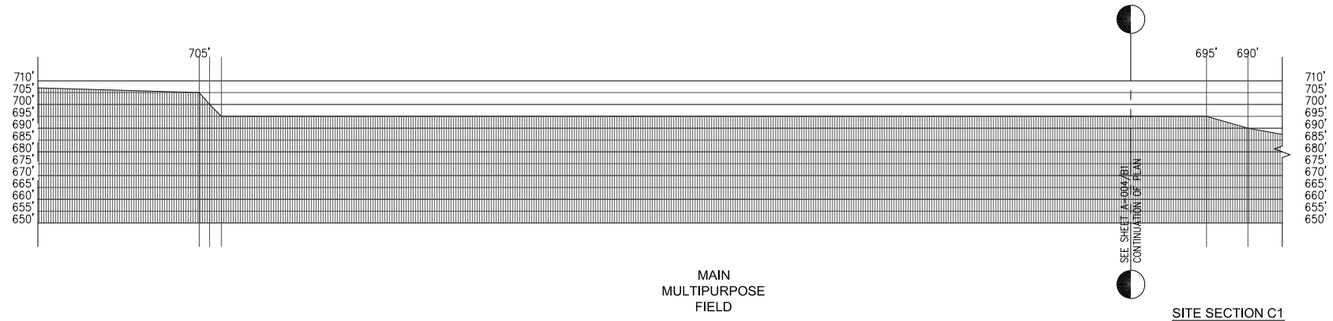

SITE SECTION C1

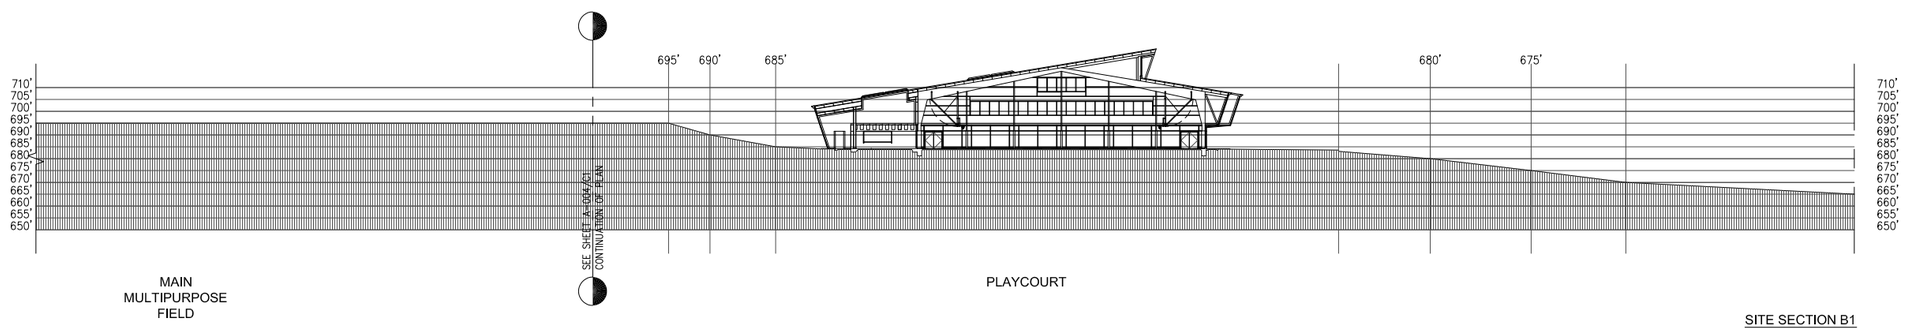

SITE SECTION B1

SITE SECTION - TRANSVERSE B1

1" = 32'

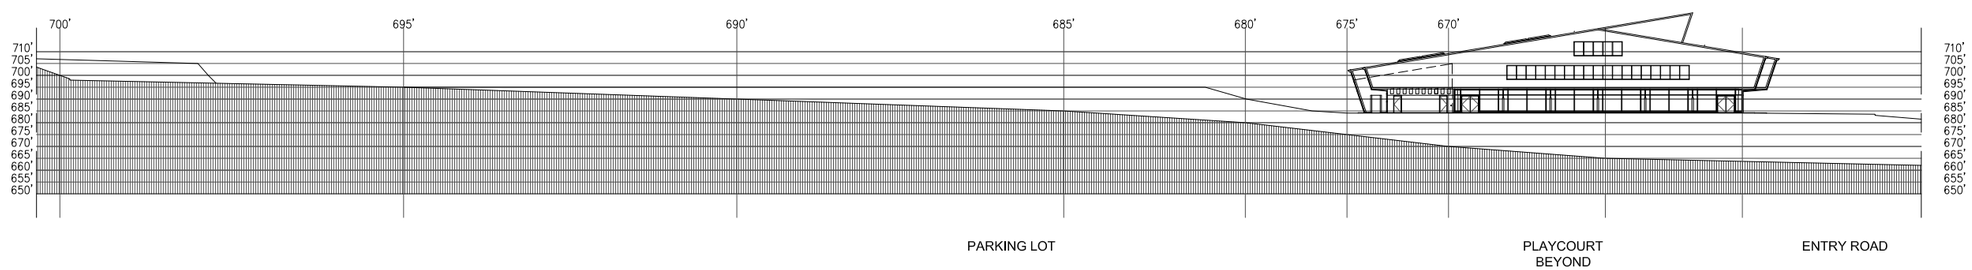

SITE SECTION - TRANSVERSE A1

1" = 32'

WCITARCHITECTURE
725 KAPIOLANI BOULEVARD, SUITE C-400
HONOLULU, HAWAII 96813
PHONE (808) 592-2345
www.wcitarch.com
wcit@wcitarch.com

ROBERT K. IOPA
LICENSED
PROFESSIONAL
ARCHITECT
No.6890
HAWAII, U.S.A.

Robert Iopa, AIA — Exp. Date 014

THE WORK WAS PREPARED BY ME OR UNDER MY SUPERVISION AND CONSTRUCTION OF THE PROJECT WILL BE SUPERVISED BY ME OR UNDER MY SUPERVISION.

NOTE: CONTRACTOR SHALL CHECK AND VERIFY ALL DIMENSIONS AT JOB SITE PRIOR TO PROCEEDING WITH WORK.

MARK	DATE	DESCRIPTION

REVIEWED: DATE

DEPARTMENT OF PARKS AND RECREATION

COUNTY OF HAWAII
DEPARTMENT OF PARKS & RECREATION
101 PAUAHI STREET, SUITE 6 / HILO, HAWAII 96720 / PHONE: 808.961.8311 / FAX: 808.961.8411

PAHOA PARK MASTER PLAN
PHASE I - BID SUBMITTAL 2014-02-10

JOB NO.: PR-4234 — PAHOA, PUNA, HAWAII — TMK: (3) 1-5-002:020

PLAN SHEET DESCRIPTION: ARCHITECTURAL SITE - SITE SECTIONS - TRANSVERSE

DESIGNED BY: DF
DRAWN BY: DF
CHECKED BY: SC

SHEET NO. A-004

OF #### SHEETS

DATE: 2014-02-10

PRINT DATE: 15 April 2014

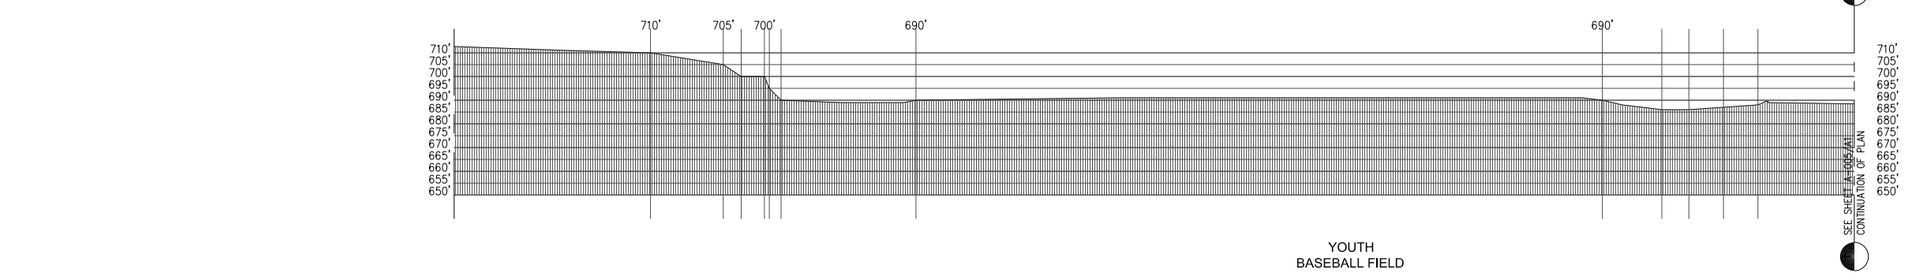

SITE SECTION B1

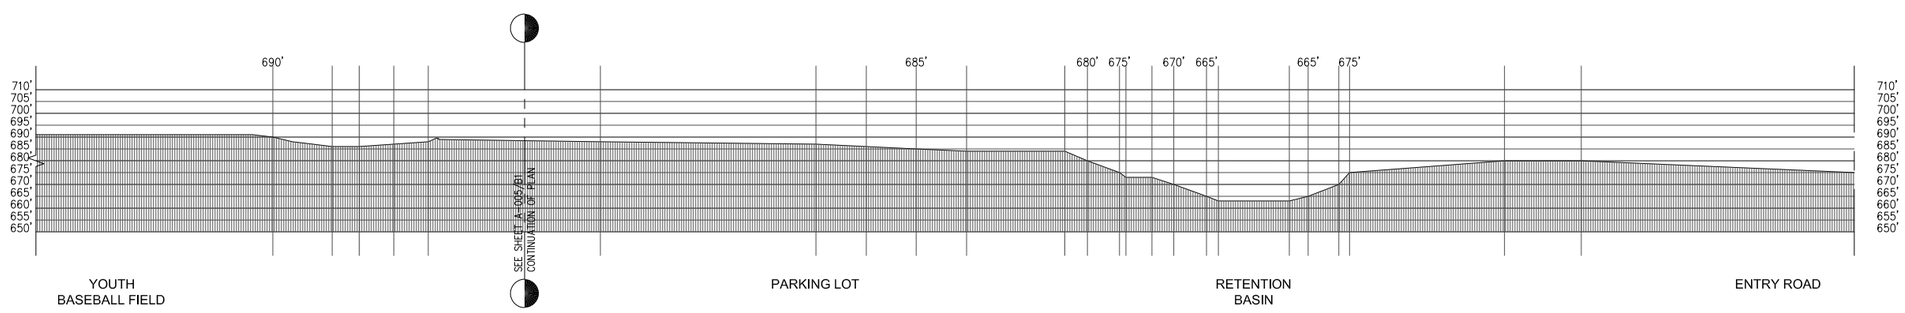

SITE SECTION A1

SITE SECTION - TRANSVERSE

1" = 32'

A1

WCITARCHITECTURE
725 KAPIOLANI BOULEVARD, SUITE C-400
HONOLULU, HAWAII 96813
PHONE (808) 592-2345
www.wcitarch.com
wcit@wcitarch.com

ROBERT K. IOPA
LICENSED PROFESSIONAL ARCHITECT
No.9890
HAWAII, U.S.A.

Robert Iopa, AIA Exp. Date 1/14

THIS WORK WAS PREPARED BY ME OR UNDER MY SUPERVISION AND CONSTRUCTION OF THE PROJECT WILL BE UNDER MY OBSERVATION.

NOTE: CONTRACTOR SHALL CHECK AND VERIFY ALL DIMENSIONS AT JOB BEFORE PROCEEDING WITH WORK.

MARK	DATE	DESCRIPTION

REVIEWED:

DEPARTMENT OF PARKS AND RECREATION DATE

COUNTY OF HAWAI'I
DEPARTMENT OF PARKS & RECREATION
101 PAUAHI STREET; SUITE 6 / HILO, HAWAII 96720 / PHONE: 808.961.8311 / FAX: 808.961.8411

PAHOA PARK MASTER PLAN
PHASE I - BID SUBMITTAL 2014-02-10

JOB NO.: PR-4234 PAHOA, PUNA, HAWAII TMK: (3) 1-5-002:020

PLAN SHEET DESCRIPTION: ARCHITECTURAL SITE - SITE SECTIONS - TRANSVERSE

DESIGNED BY: DF
DRAWN BY: DF
CHECKED BY: SC

SHEET NO. A-005

OF #### SHEETS

DATE: 2014-02-10

PRINT DATE: 15 April 2014