# HCF (MEDIUM)
## TYPICAL MODULE (1-4), BLOCK A
## SECOND FLOOR

1 WORK STATION (W)

1 TDD (T)

BLOCK "B"
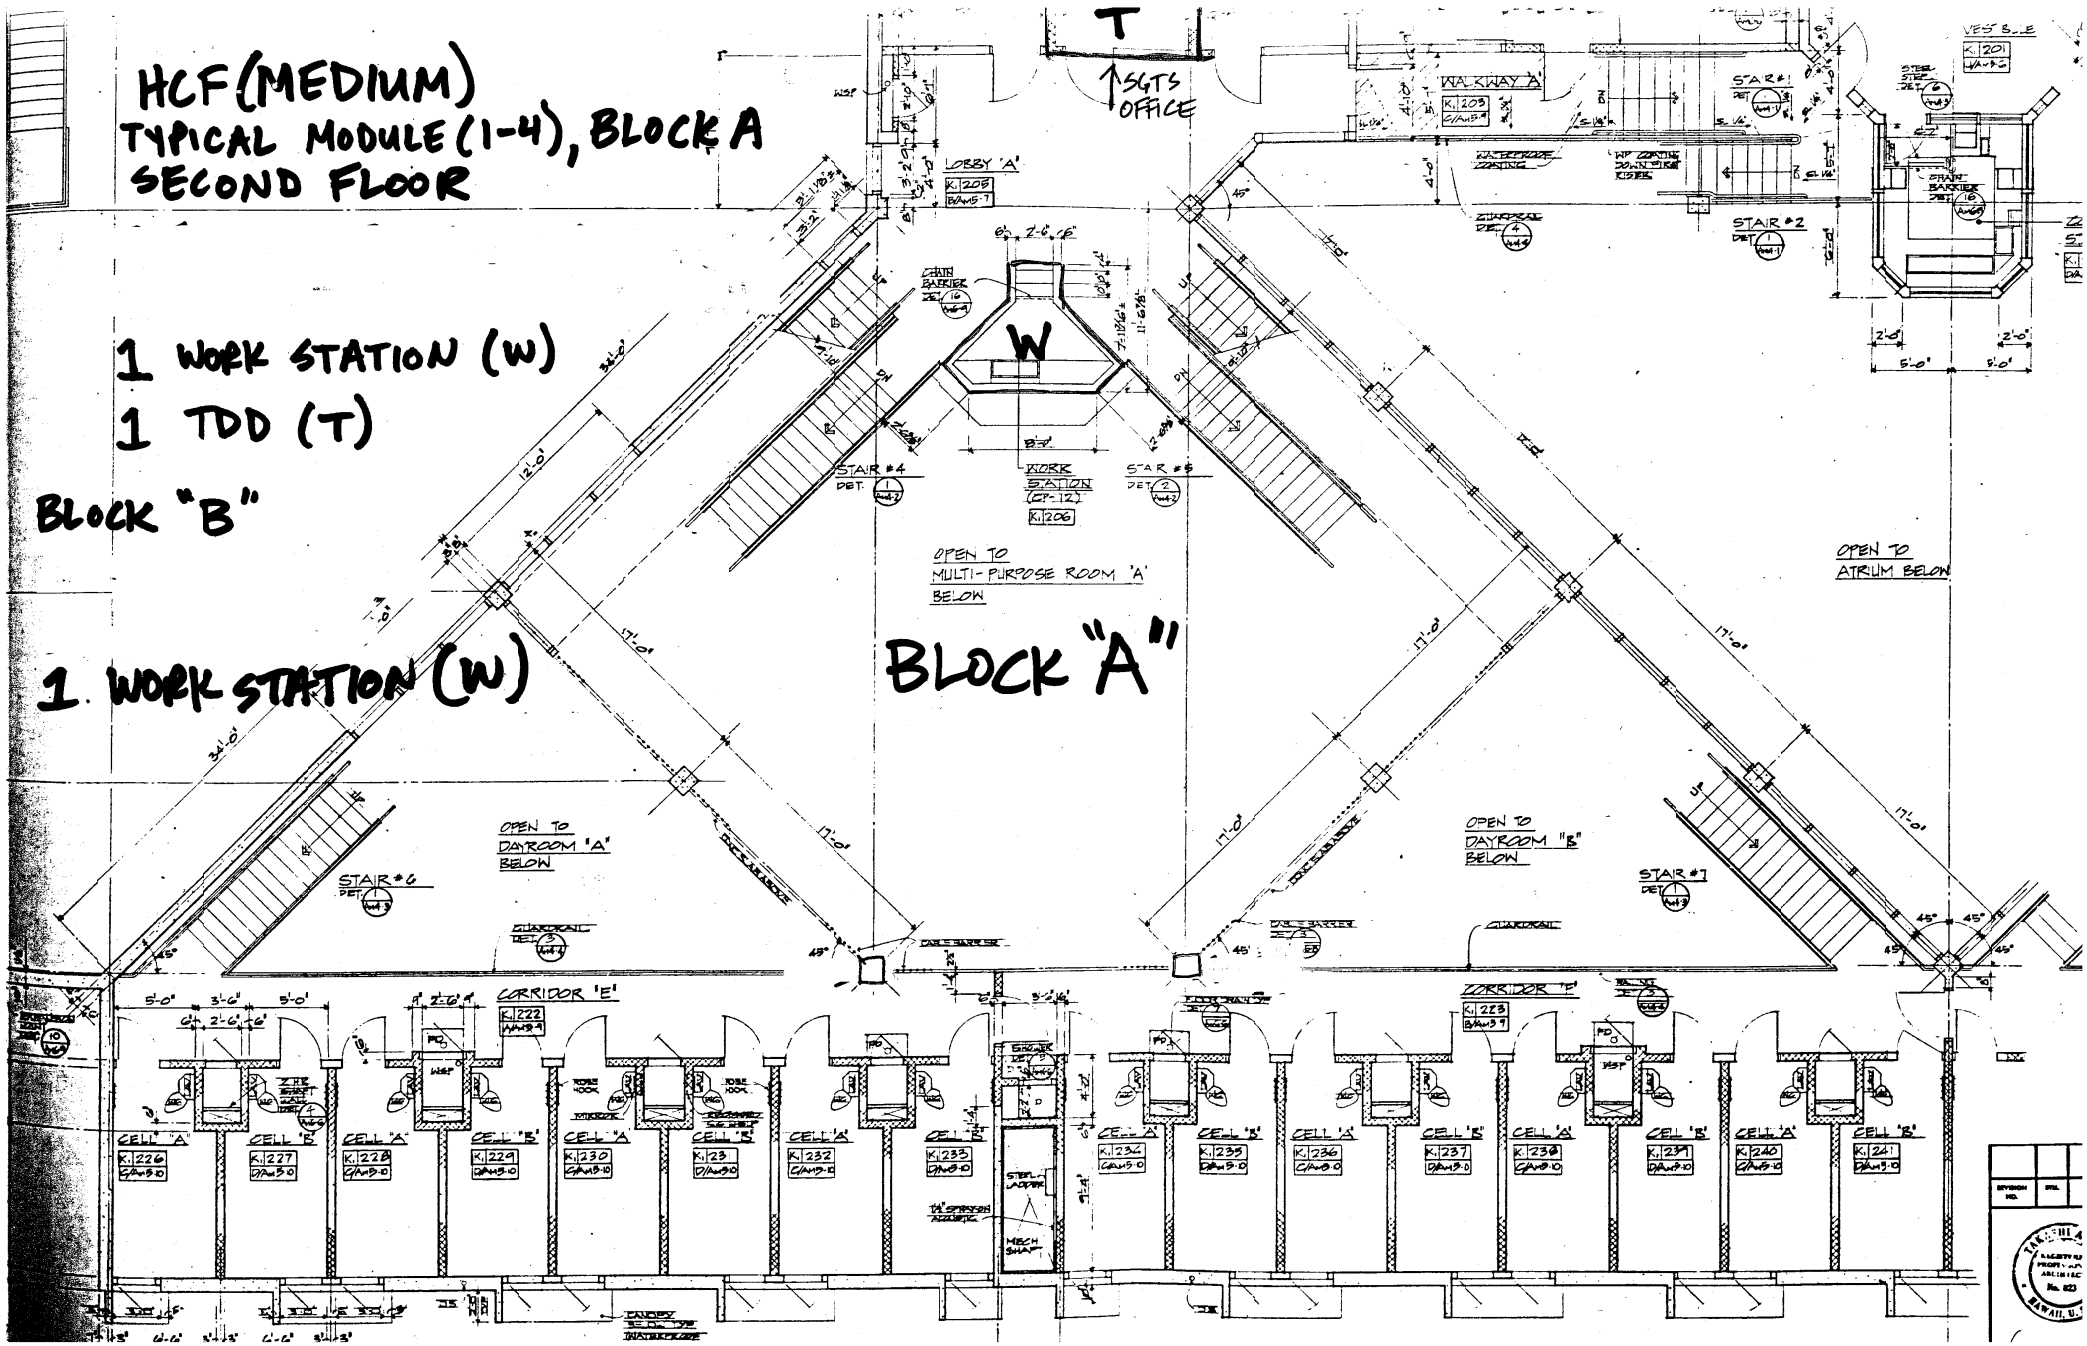
1. WORK STATION (W)